Hospital Information

Sr No.	Particular	Qty/Area In Sqft	Available/ Not Available
1.	Name of the Hospital : Shalinitai Meghe Hospital & Research Center		
2.	Address:Wanadongri, Hingna Rd, Nagpur - 441110		
3.	Telephone No.:98600275655		
4.	Bed Strength : 1020		
5.	Bed Distribution		Available
6.	Latest Registration Certificate :		Available
7.	Total Constructed Area of Hospital	255146.89Sq.Ft.	
8.	Blue Print of Hospital (Layout Plan)		Available
9.	Completion Certificate		Available
10.	Hospital Ownership Document (Sale/Gifted of Land)		Avialable
11.	Area of OPD Complex	15670.43Sq.Ft.	
12.	No. of OPD – List of OPD with location floor wise		Available
13.	Area of IPD Complex	104941.36 Sq.Ft.	
14.	No. of IPD Department		Available
15.	OT block total area No. of OTs available Major OT/ Minor OT	11749.98 Sq.Ft. 11 Major 06 Minor	Available
16.	State Govt. Permission Letter Casualty Facilities		Available
17.	Pathology Lab Facilities		Available
18.	Biochemistry Lab Facilities		Available
19.	Microbiology Lab Facilities		Available
20.	Other Diagnostic tool/Machine & facilities		Available
21.	Radiology & Sonography Section		Available
22.	Labour Room	5	Available
23.	Birth record- 1st Jan 2024 to 31st Dec 2024	For 2024=1340	
24.	No. of deliveries-1st Jan 2024 to 31st Dec 2024	For 2024= 1327	
25.	**Average Daily Delivers in Last one year -**		
	a) No. of caesareans-	For 2024= 938	
	b) No. of Normal Deliveries-	For 2024=389	
	c) No. of Assisted Deliveries-	For 2024= 10	
	d) No. of Abnormal Deliveries-	For 2024 = 16	

Shalinitai Meghe Hospital & Research Center
Hingna Road Wanadongri, Nagpur-441110

SHALINITAI MEGHE HOSPITAL & RESEARCH CENTRE

Hospital Buildings Photo

SMHRC Building

DBASI Building

SMMCH Building

Shalinitai Meghe Hospital & Research Center
Hingna Road, Wanadongri, Nagpur-441110

SHALINITAI MEGHE HOSPITAL & RESEARCH CENTRE

Hospital Facilities Photo

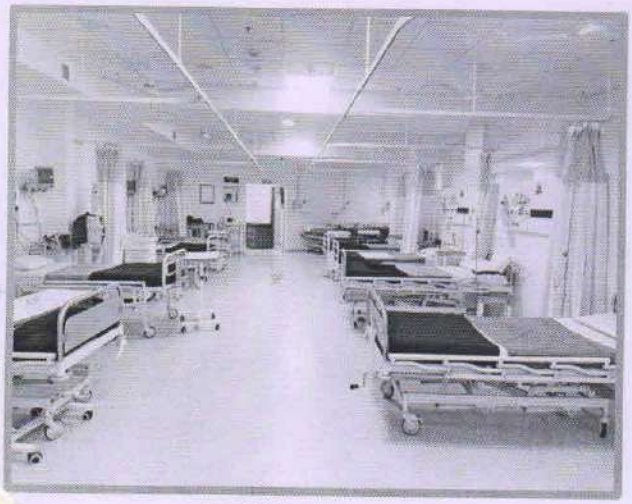

EMD

DAY CARE CENTRE

Semi Private Ward

Twin Sharing Room

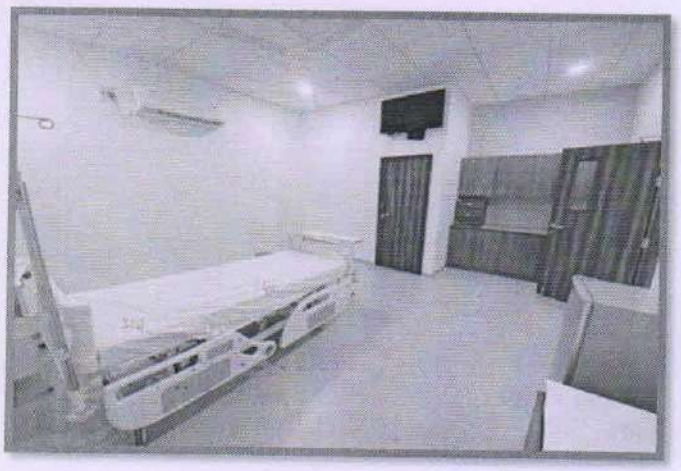

Private Room

VIP Suite

Shalinitai Meghe Hospital & Research Center
Wanadongri, Hingna Road, Nagpur-441110

SHALINITAI MEGHE HOSPITAL & RESEARCH CENTRE

Hospital Facilities Photo

MODULAR OT

NICU/PICU

CARDIAC AMBULANCE

PHARMACY

CRITICAL CARE UNIT

CENTRAL LABORATORY

Shalinitai Meghe Hospital & Research Center
Hingna Road Wanadongri, Nagpur-441110

SHALINITAI MEGHE HOSPITAL & RESEARCH CENTRE

Hospital Facilities Photo

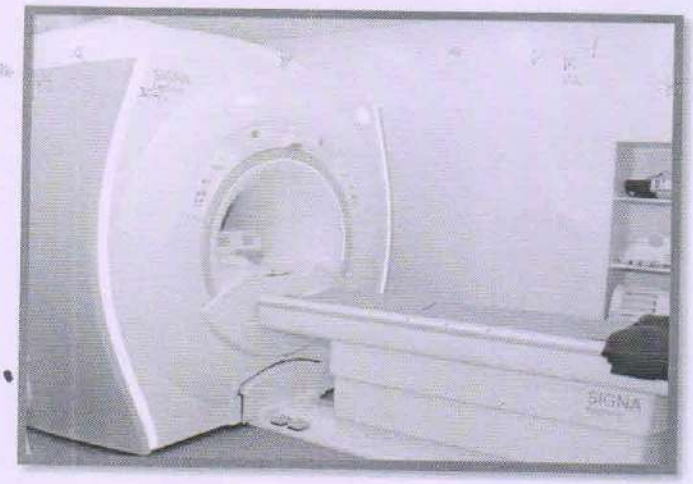

MRI MACHINE

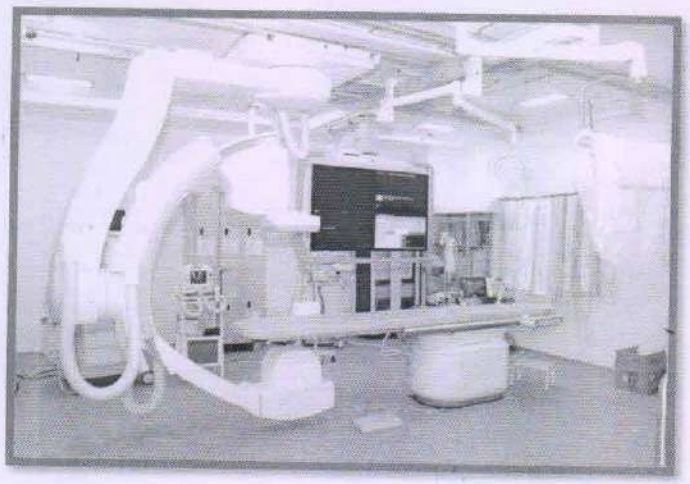

CATH LAB

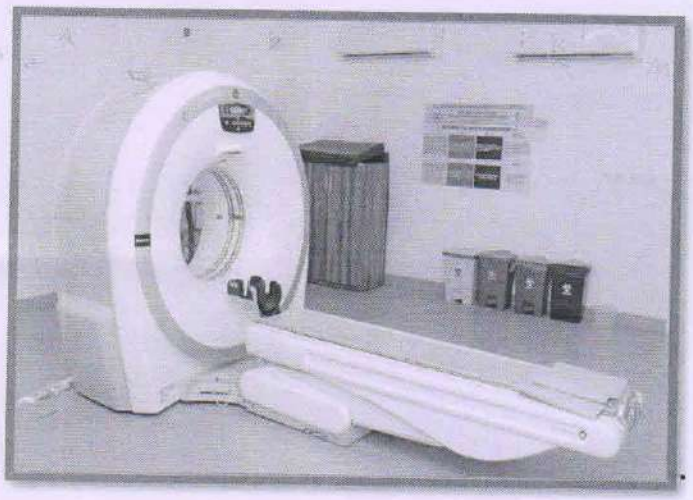

CT SCAN MACHINE

BLOOD BANK

Shalinitai Meghe Hospital & Research Center ★ Hingna Road Wanadongri, Nagpur-441110 ★

(5)

SHALINITAI MEGHE HOSPITAL & RESARCH CENTER

Bed Distribution

BUILDING	LOCATION		UNIT.	DEPT.	M/F	NO OF BED,as MCI	BED NO.
SMHRC	WARD NO-8		1	OPTH	F	8	1to 8
SMHRC	WARD NO-13			OPTH	M	22	9 to 30
	TOTAL					30	
	SURGERY						
SMHRC	WARD 6		5	SURG.	M	30	
SMHRC	WARD 7			SURG.	F	24	
DBASI	PVT GEN. BED	WARD NO 16		SURG.	M+F	6	
KILLA BUILD.	1ST FLOOR-RT	WARD NO -35		SURG.	M	30	
KILLA BUILD.	3rd FLOOR-LT	WARD NO-38		SURG.	F	40	
KILLA BUILD.	3rd FLOOR-RT	WARD NO-39		SURG.	M	40	
KILLA BUILD.	4th FLOOR-LT	WARD NO-40		SURG.	F	30	
	TOTAL					200	
	MEDICINE						
SMHRC	SMHRC 1ST FLOOR	WARD NO-3	6	MEDI.	F	10	
SMHRC	WARD 10			MEDI.	M	30	
SMHRC	WARD NO- 14			MEDI.	F	8	
SMHRC	WARD NO-15			MEDI.	F	30	
DBASI	CARDIAC ICU	WARD NO-17		MEDI.	M	15	
DBASI	DIALYSIS	WARD NO-19		MEDI.	M	12	
MCH	PALLIATIVE	WARD NO 24		MEDI.	M	40	
KILLA BUILD.	2nd FLOOR -LT	WARD NO-36		MEDI.	M	40	
KILLA BUILD.	2nd FLOOR-RT	WARD NO-37		MEDI.	F	40	
	TOTAL					225	
	ORTHOPEDIC						
SMHRC	WARD NO 5		3	ORTHO	M	30	1 to 30
SMHRC	WARD NO-9			ORTHO	F	30	31 to 60
KILLA BUILD.	1ST FLOOR-LT	WARD NO -34		ORTHO	M	40	61 to 100
	TOTAL					100	
	PEDIATRIC						
MCH	PEADIATRIC WD	WARD NO -25	3	PEAD		30	1 to 30
MCH	DAYCARE	WARD NO-26				4	31 to 34
MCH	PEADIATRIC WD	WARD NO-27				40	35 to 74
MCH	PEADIATRIC WD	WARD NO-28- A				20	75 to 94
MCH	NICU - in born	WARD NO-29				18	95 to 112
MCH	NICU - out-born	WARD NO-30				8	113 to 120
DBASI	PICU	(WD NO -21)MICU				5	121 to125
	TOTAL					125	
	OBGY						
MCH	OBSTRETIC WARD	WARD NO-28-B	3	OBYG	F	20	1 to 20
MCH	OBSTRETIC WARD	WARD NO-31			F	30	21 to 50
MCH	OBSTRETIC WARD	WARD NO-32			F	40	51 to 90
MCH	GYNEACOLOGY	WARD NO-33			F	30	91 to 120

Meghe Hospital & Research Center, Wardha Road, Nagpur-441110

DBASI	MICU	(WD -21) MICU				5	121 to 125
	TOTAL					**125**	
	PSYCHIATRY						
Workshop	Ground Floor	WARD NO-23	1	**PSY**	M	15	1 to 15
					F	10	16 to 25
	TOTAL					**25**	
	RESPIRATORY						
SMHRC	OLD MICU	WARD NO-1	1	**RESPI**	M	15	1 to 15
DBASI	Negative pressure	WARD NO-18			F	5	16 to 20
	TOTAL					**20**	
	EMD						
DBASI	EMD	WARD NO-22	1	**EMD**		30	1 to 30
	TOTAL					**30**	
	ENT						
SMHRC	WARD NO 11	WARD NO 11	1	**ENT**	M	20	1 to 20
SMHRC	WD NO-12				F	10	21 to 30
	TOTAL					**30**	
	DERMATOLOGY						
KILLA BUILD.	4th FLOOR-RT	WARD NO-41	1	**DERMAT**	M	20	1 to 20
	TOTAL					**20**	
	TOTAL --A		26			930	
OTHER BEDS (NON TEACHING BEDS)							
		PRE -OPREATIVE					
SMHRC	1st floor	(Pre op1)	if old space + demo = 5+2			7	
DBASI	DBASI	(Pre op3)		cvts icu		2	
MCH	MCH	(Pre op4)				4	
		TOTAL				**13**	
		POST-OPERATIVE					
SMHRC	SMHRC	Post op1				12	
DBASI	DBASI	Post op2		cvts icu		3	
MCH	MCH	Post op3				6	
MCH	IVF	Post op4				1	
		TOTAL				**22**	
MCH	MCH(GYN)	Eclampsia				2	
MCH	MCH(GYN)	PVT ROOM				3	
DBASI	DBASI	PVT ROOM				13	
MCH	MCH(GYN)	Pre Labour Beds				3	
DBASI	DBASI	MICU (MICU)	WARD NO -21			10	
DBASI	DBASI	SICU	WARD NO -20			10	
DBASI	DBASI	ORTHO-ICU	WARD NO -20			4	
KILLA BUILD.	IST FLOOR	SURG-ICU	WARD NO -35			10	
		TOTAL				55	
	TOTAL --B					90	
	A+B	GRAND TOTAL				1020	

(6)

Government of Maharashtra
Public Health Department
CIVIL SURGEON,
GENERAL HOSPITAL NAGPUR

Certificate Of Registration

Under Section 5 of the
Bombay Nursing Home Registration Act 1949
(Extension of Provision)

FORM 'C' (Under Rule 5)

This is to certify that Shri/Smt/Hospital ***Dr. Vasant Gawande*** has been registered under the Bombay Nursing Home Registration Act 1949 in respect of name of Nursing Home ***Shalinitai Meghe Hospital and Research Centre, Wanadongari, Tq. Hingna Dist: Nagpur*** - **441110** and has been authorized to carry on the said Nursing Home.

Registration No: **193/2024.** Maternity Cots: **125.**

Date of registration: **18/04/2024.** Other Nursing Cots: **895.**

This Certificate shall be valid up to **31st March 2027.**

Date of Issue: 30 /08 /2024.

OFFICE OF THE CIVIL SURGEON * NAGPUR *

Civil Surgeon
General Hospital, Nagpur.

CIVIL SURGEON
GENERAL HOSPITAL NAGPUR

Meghe Hospital & Research Center, Hingna Road Wanadongri Nagpur-441110

SHALINITAI MEGHE HOSPITAL & RESEARCH CENTER

AREA STATEMENT Hospital use Wanadonagri Campus

Sr. No.	Building Name	Floors	Area	
			Sqm	Sqft
1	DBASI	Ground	1,184.81	12,753
		First	1,184.81	12,753
		Second	1,184.81	12,753
		Total	**3,554.43**	**38,260**
2	SMHRC	Ground	1,817.91	19,568
		First	1,773.00	19,085
		Second	1,387.06	14,930
		Third	1,387.06	14,930
		Total	**6,365.03**	**68,513**
3	Workshop	Ground	831.21	8,947
		Second	517.96	5,575
		Total	**1,349.17**	**14,522**
4	MCH	Lower Ground	761.51	8,197
		Ground	2,076.03	22,346
		First	1,570.36	16,903
		Second	1,570.36	16,903
		Total	**5,978.26**	**64,350**
5	CCL	Ground	689.99	7,427
		First	374.96	4,036
		Total	**1,064.95**	**11,463**
6	Killa	Ground	535.23	5,761
		First	1,341.41	14,439
		Second	1,283.07	13,811
		Third	1,243.74	13,388
		Fourth	988.43	10,639
		Total	**5,391.89**	**58,038**
GRAND TOTAL			**23,703.72**	**255,146.89**

Shalinitai Meghe Hospital & Research Center
Wanadongri, Nagpur-441110
Hingna Road

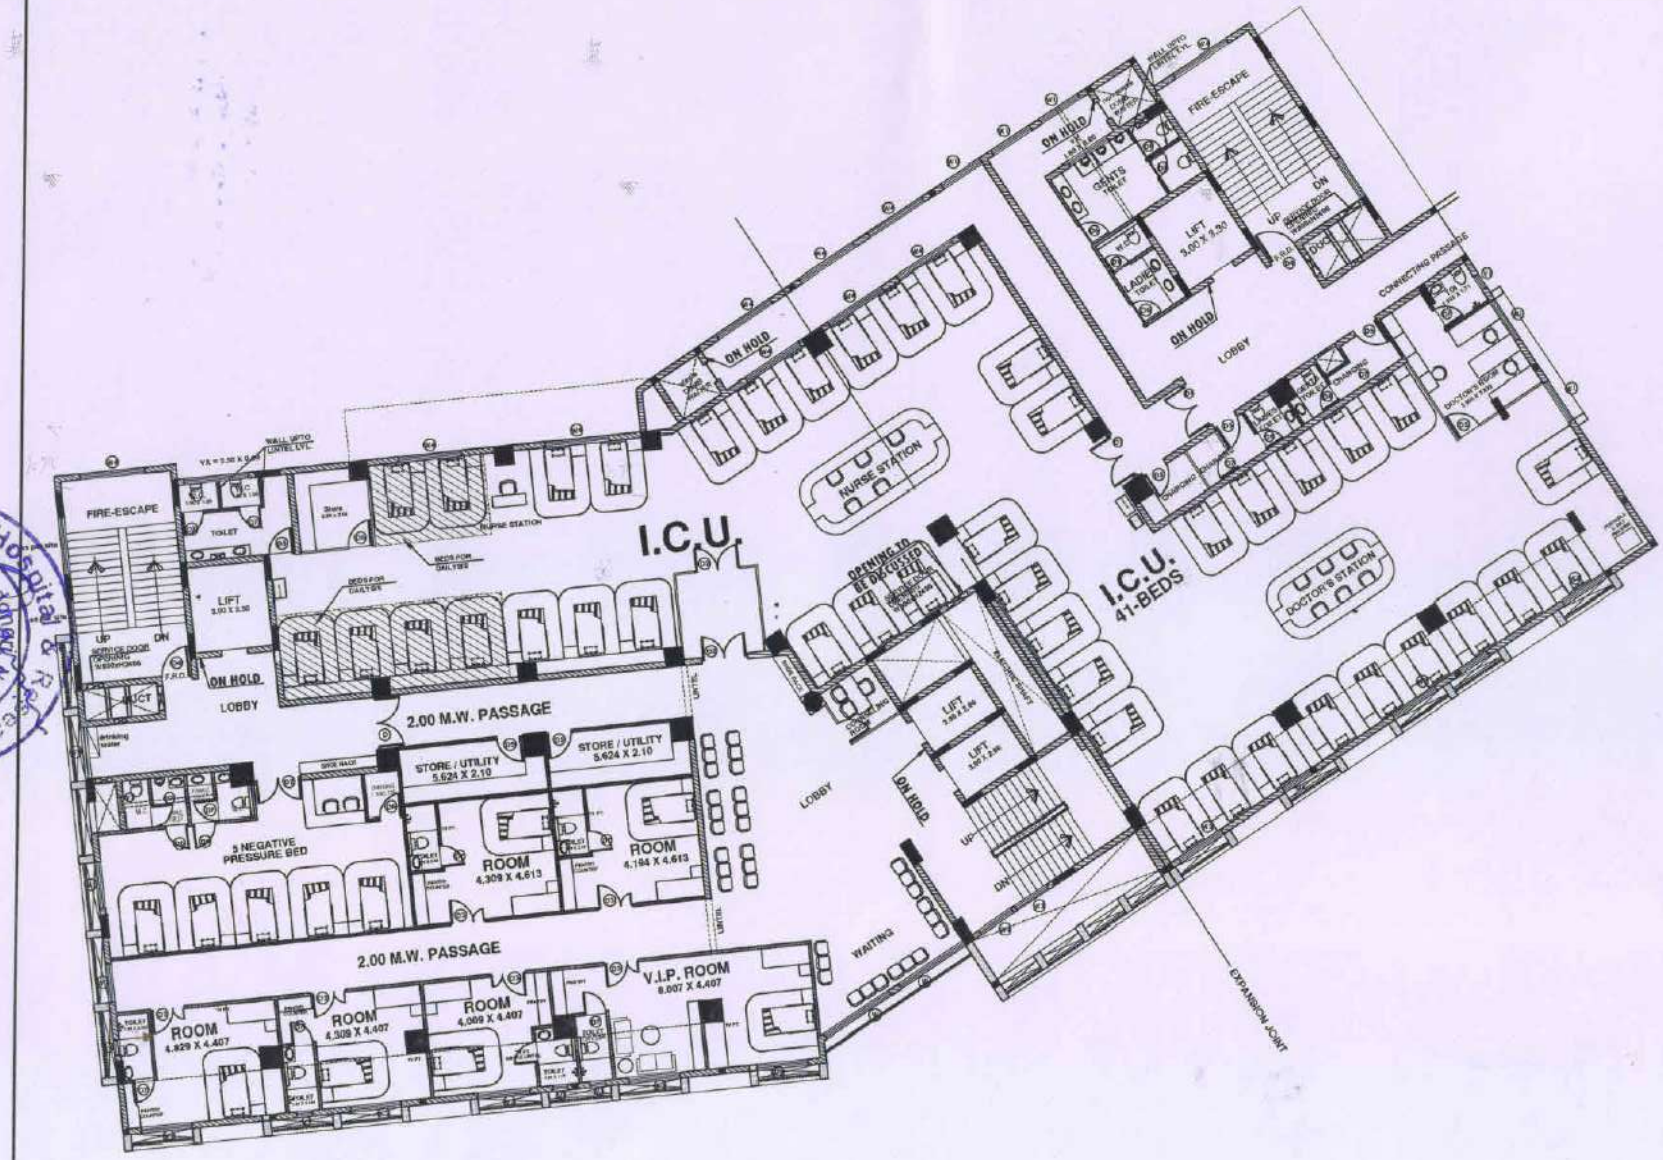

SECOND FLOOR
I.C.U. + ROOMS

SHEET NO. 1 OF 3

EXISTING PLAN FOR THE CONSTRUCTION OF SHALINITAI MEGHE HOSPITAL AND RESEARCH CENTER BUILDING-2 AT WANADONGARI, KH.NO. - 248/3 ,245 & 246, HINGNA ROAD, NAGPUR .

SECOND FLOOR BUILT UP AREA = 1468 SQ.M

SCALE:	DRN. BY:	NORTH	DATE:
1 : 100	PRADNYA		

OWNER 'S SIGN

ARCHITECT'S SIGN :

ARCHITECT : SHASHANK SHARMA
ARCHITECT ,INTERIOR DESIGNER & CONSULTING LANDSCAPE ARCHITECT
REGISTRATION NO. --- CO/A/99/25083
e mail ---ar.dmims2013@gmail.com

Shalinitai Meghe Hospital & Research Center Hingna Road Wanadongari Nagpur-441110

(00)

FIRST FLOOR PLAN

SHEET NO. 1 OF 3

EXISTING PLAN FOR THE CONSTRUCTION OF SHALINITAI MEGHE HOSPITAL AND RESEARCH CENTER BUILDING-2 AT WANADONGARI, KH.NO. - 248/3 ,245 & 246, HINGNA ROAD, NAGPUR

FIRST FLOOR BUILT UP AREA = 1287 SQ M

SCALE:	DRN. BY:	NORTH	DATE:
1:100	PRADHYA		

OWNER 'S SIGN :

ARCHITECT'S SIGN :

ARCHITECT : SHASHANK SHARMA

ARCHITECT, INTERIOR DESIGNER & CONSULTING LANDSCAPE ARCHITECT

REGISTRATION NO. — CO/A/99/25083

e-mail — ar.dmim2013@gmail.com

Meghe Hospital & Research Center
Hingna Road Wanadongri
Nagpur-441110

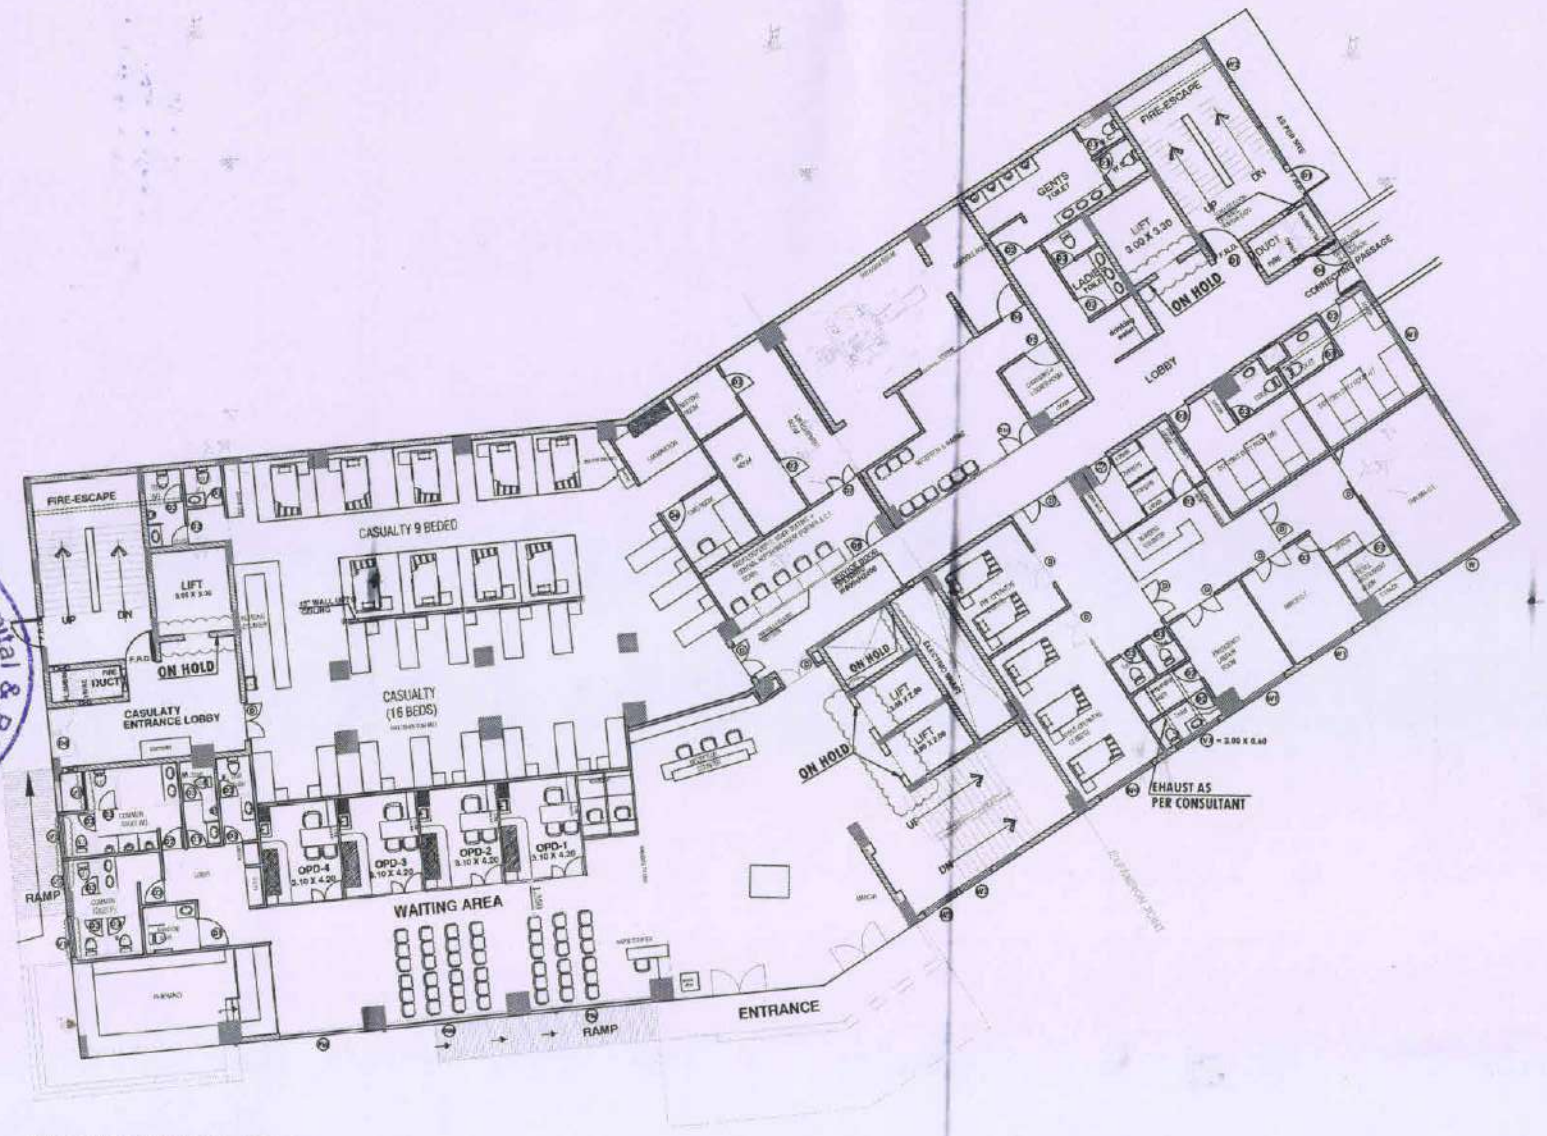

GROUND FLOOR PLAN

Shalinitai Meghe Hospital & Research Center Hingna Road Wanadongari Nagpur-441110

SHEET NO. 1 OF 3

EXISTING PLAN FOR THE CONSTRUCTION OF SHALINITAI MEGHE HOSPITAL AND RESEARCH CENTER BUILDING AT WANADONGARI, KH.NO. - 248/3 ,245 & 246, HINGNA ROAD, NAGPUR

GROUND FLOOR BUILT UP AREA = 1287 SQ.M.

SCALE:	DRN. BY:	NORTH	DATE:	
1 : 100	PRADNYA			

OWNER 'S SIGN :

NAGAR YUWAK SHIKSHAN SANSTHA

ARCHITECT'S SIGN :

ARCHITECT : SHASHANK SHARMA
ARCHITECT, INTERIOR DESIGNER & CONSULTING LANDSCAPE ARCHITECT
REGISTRATION NO. — CA/99/25080
e mail :—ar.dmima2013@gmail.com

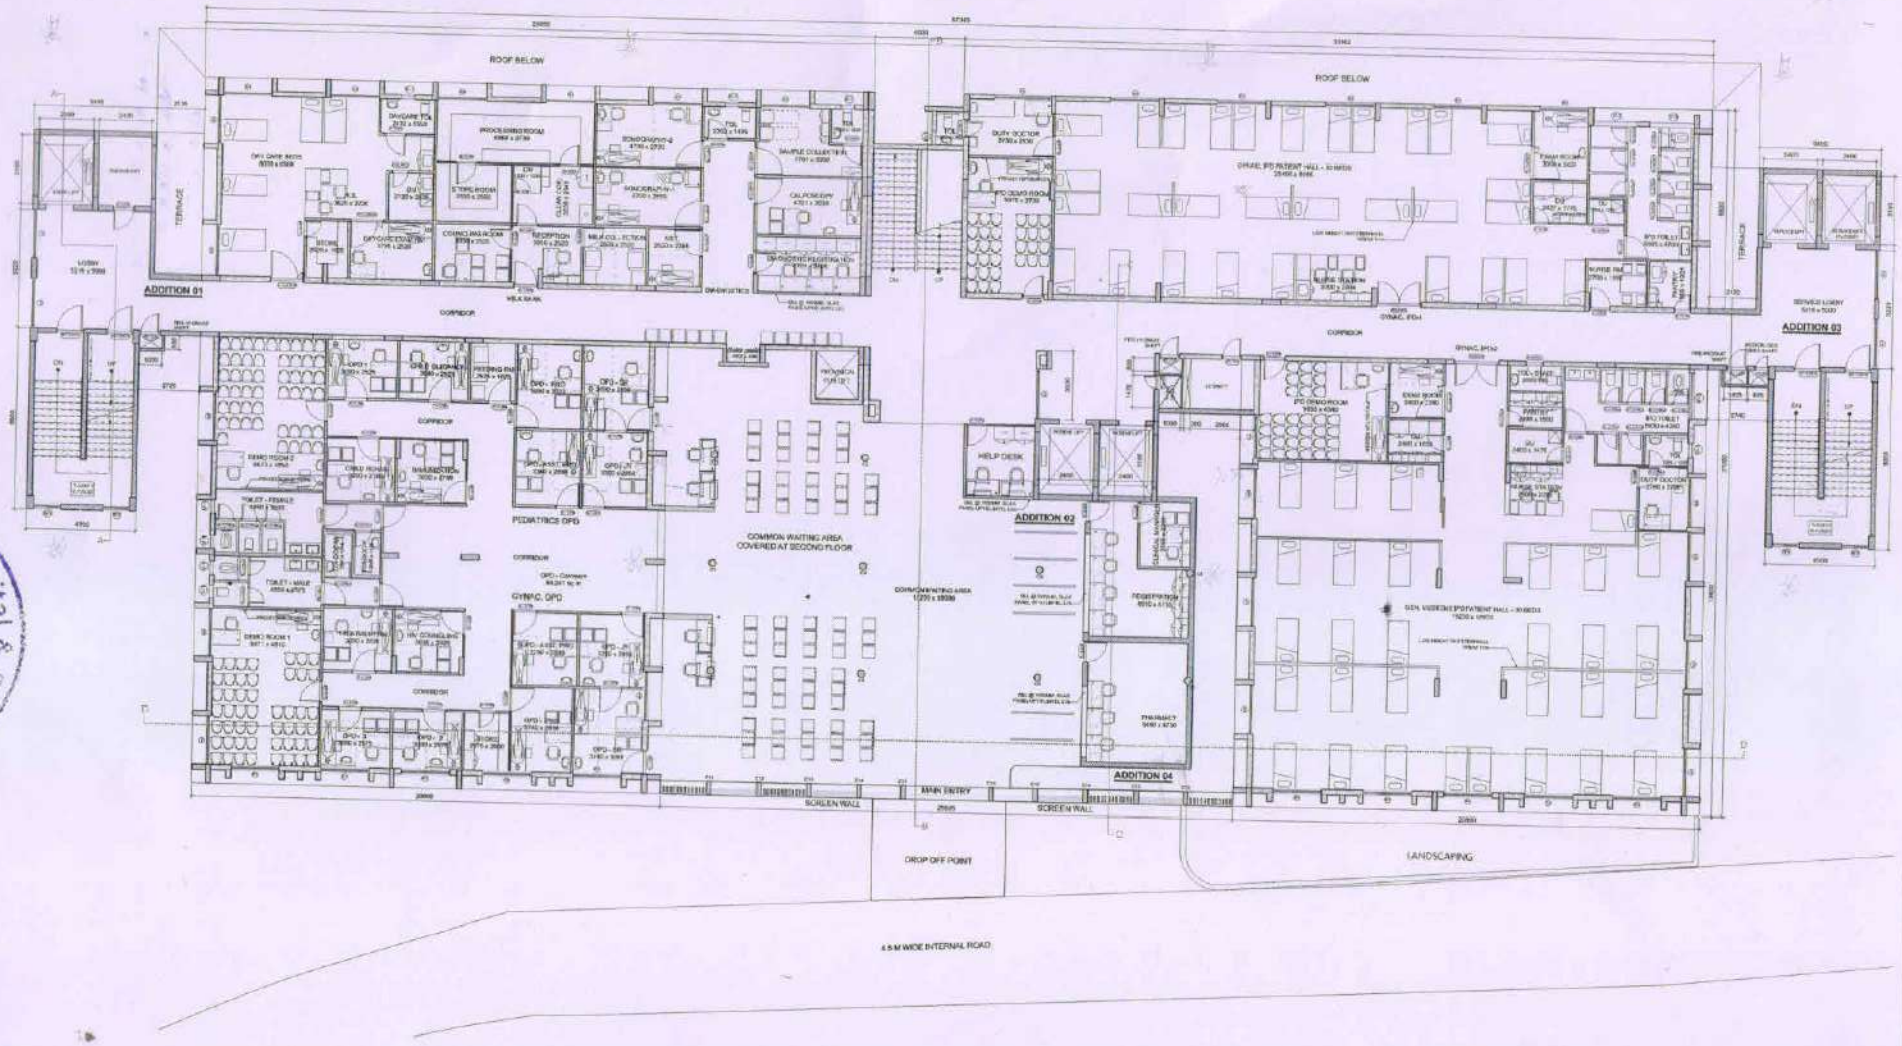

Shrikrishnatai Meghe Hospital & Research Center
Hingna Road Wanadongri Nagpur-441110

MOTHER AND CHILD CARE CENTRE

MEGHE CAMPUS AT NAGPUR

Notes:
1. Any Discrepancy In The Drawing Shall Be Brought To The Architects Notice Before commencement of particular item till the further instructions or clarifications should be obtained.
2. Approvals of mouldings, profiles, finishes Samples etc. should be taken before commencement of the item & 8ft or before site assembly/ installation.
3. Approvals of Shearing Bars, etc should be taken before procurement of materials.
4. All units in mm unless otherwise mentioned etc

- Print for TENDER
- Transmittal / Letter T21/IKC/2022/0817
- Date June 17, 2022

STRUCTURE: MEP: Radiant Consulting Engineers
LANDSCAPE: IMK Architects Pvt. Ltd. STATUTORY:

IMK Architects Pvt. Ltd.

This Drawing is the copyright of IMK Architects pvt. ltd. and shall not be used for any purpose other than that for which it has been loaned.

N

GROUND FLOOR PLAN

Scale: 1" = 100 (on Arch D) Job No : IKC / T21
Drawing Status: For Municipal Date : May 13, 2022

Drawing No.: A 01.02.01

Revision: -

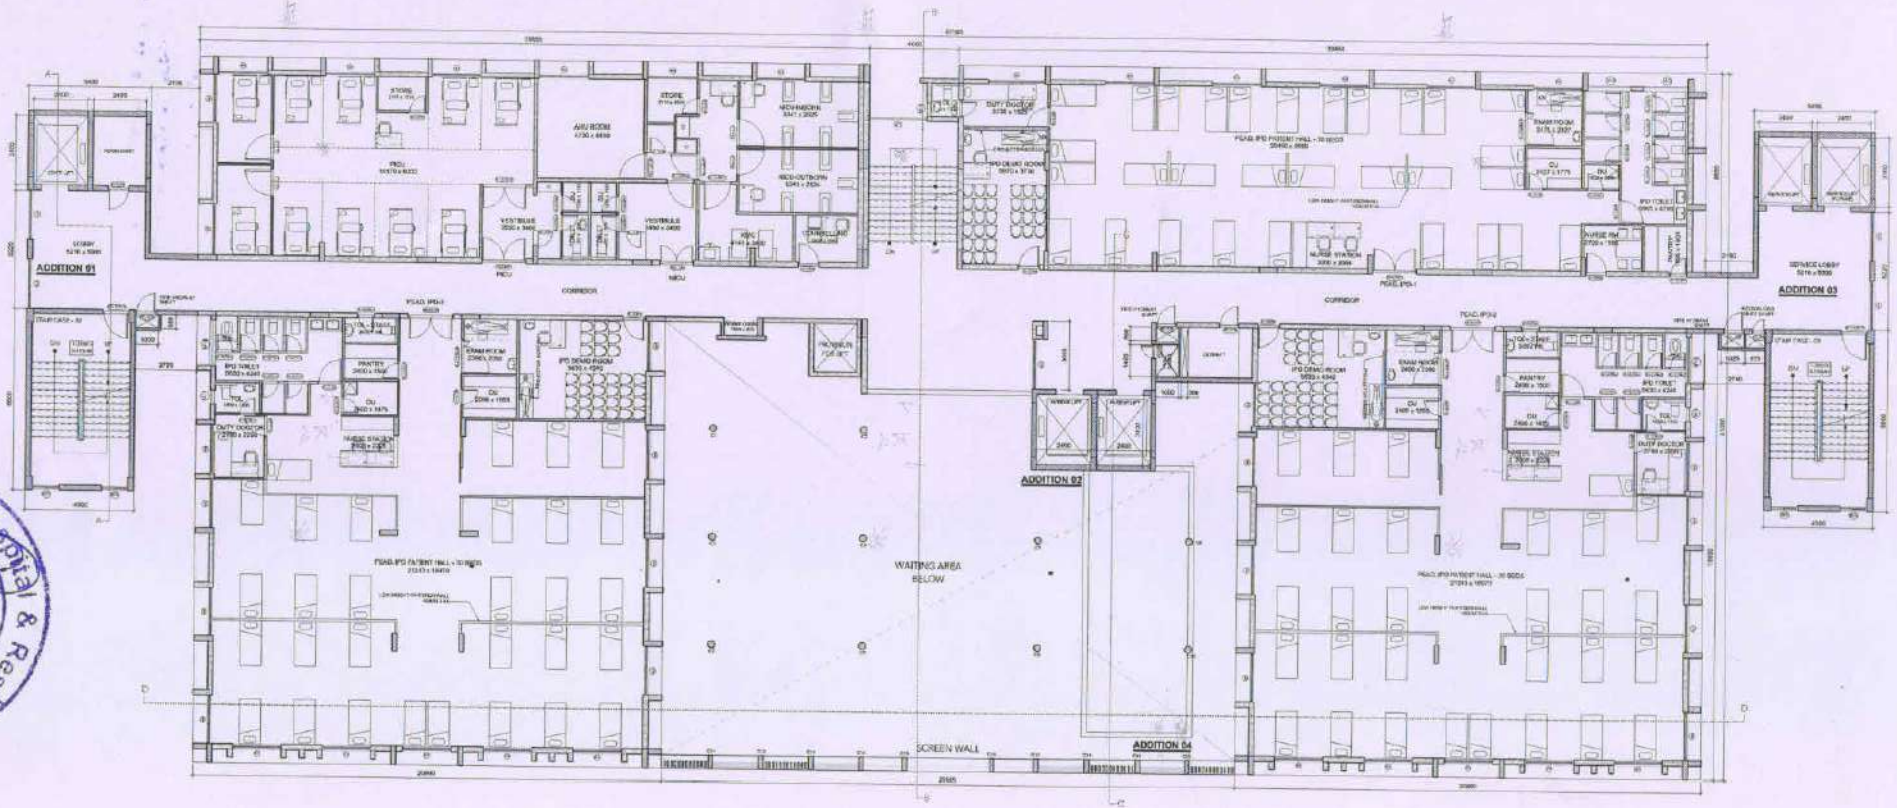

Meghe Hospital & Research Center
Hingna Road Wanadongri Nagpur-441110

MOTHER AND CHILD CARE CENTRE

MEGHE CAMPUS AT NAGPUR

Notes:
1. Any Discrepancy In The Drawing Shall Be Brought To The Architects Notice Before commencement of particular item/ job and further instructions or clarifications should be obtained.
2. Approvals of shopdrings, profiles, finishes Samples etc. should be taken before commencement of the item at site or before site assembly/ installation.
3. Approvals of Finishing items are should be taken before procurement of materials.
4. All units in mm unless otherwise mentioned.

- Print for TENDER
- Transmittal / Letter 721 / IMC / 2022/0817
- Date June 17, 2022

STRUCTURE:
MEP: Redson Consulting Engineers
LANDSCAPE: IMK Architects, Pvt. Ltd.
STATUTORY:

IMK Architects Pvt. Ltd.

This "drawing" is the copyright of IMK Architects pvt. ltd. and shall not be used for any purpose other than that for which it has been loaned.

N

FIRST FLOOR PLAN

Scale: 1 : 100 (on Arch D) | Job No : IC / 721
Drawing Status: For Municipal | Date : May 13, 2022

Drawing No. : A 01.03.01 | Revision: -

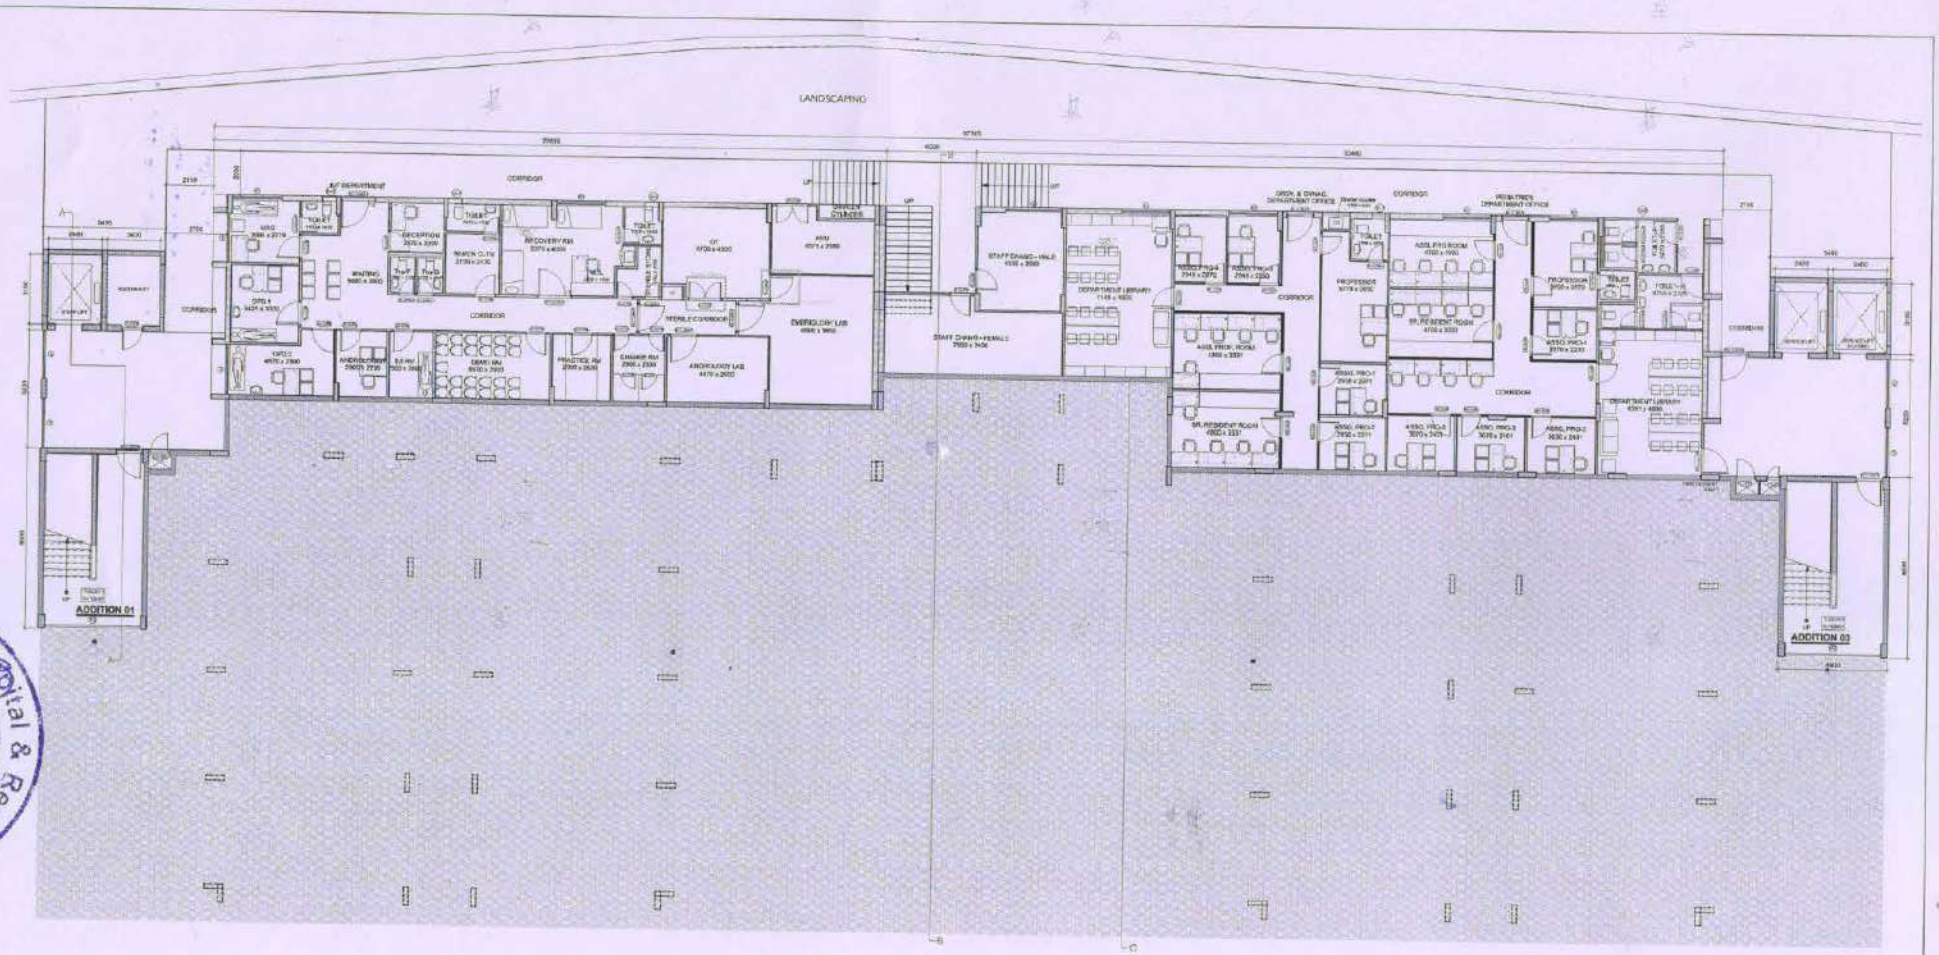

St. Gurunder Kreyne Hospital & Research Center
Hingna Road Wanadongri Nagpur-441110

MOTHER AND CHILD CARE CENTRE

MEGHE CAMPUS AT NAGPUR

Notes:
1. Any Discrepancy in the Drawing Shall Be Brought To The Architects Notice Before commencement of particular item/ job, and further instructions or clarifications should be obtained.
2. Approvals of moulding/s, profiles, finishes Samples etc, should be taken before commencement of the item at site or before the assembly/ installation.
3. Approvals of Finishing items, etc should be taken before procurement of materials.
4. All units in mm unless otherwise mentioned

- Print for TENDER
- Transmittal / Letter 731/KC/J0220817
- Date June 17, 2022

STRUCTURE:

MEP: Resilient Consulting Engineers

LANDSCAPE: IMK Architects Pvt. Ltd.

STATUTORY:

IMK Architects Pvt. Ltd.

This "drawing" is the copyright of IMK Architects pvt. ltd. and shall not be used for any purpose other than that for which it has been licensed.

N

LOWER GROUND FLOOR PLAN

Scale: 1 : 100 (in Arch D) Job No.: KC / 731

Drawing Status: For Municipal Date : May 13, 2022

Drawing No. : A 01.01.01

Revision: -

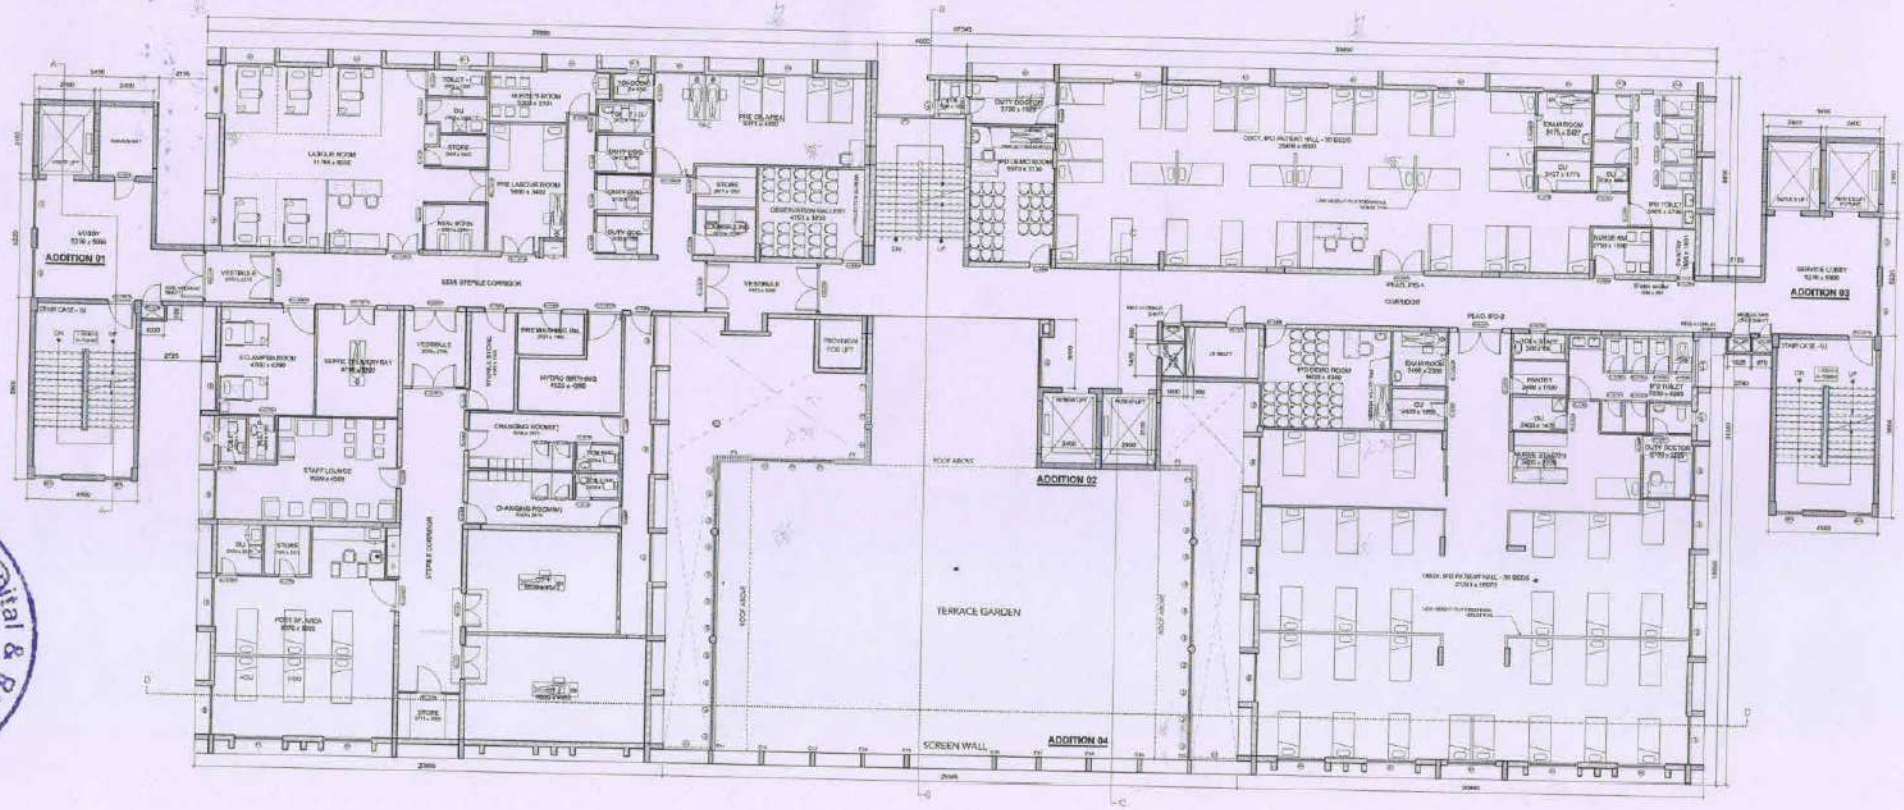

Shalinitai Meghe Hospital & Research Center
Hingna Road Wanadongri Nagpur-441110

MOTHER AND CHILD CARE CENTRE

MEGHE CAMPUS AT NAGPUR

NOTES:
1. Any Discrepancy In The Drawing Shall Be Brought To The Architects Notice Before commencement of particular item and further instruction or clarifications should be obtained.
2. Approvals of drawings, profiles, finishes (samples etc. should be taken before commencement of the item at site or before site assembly installation.
3. Approvals of Finishing Items, etc should be taken before procurement of materials.
4. All units in mm unless otherwise mentioned

- Print for TENDER
- Transmittal / Letter 721/RC/J/0230617
- Date June 17, 2022

STRUCTURE: MEP: Mahant Consulting Engineers
LANDSCAPE: BAT Architects Pvt. Ltd. STAFF/TOWN:

IMK Architects Pvt. Ltd.

This "drawing" is the copyright of IMK Architects pvt. ltd. and shall not be used for any purpose other than for which it has been planned.

N

SECOND FLOOR PLAN

Scale : 1 : 100 (on Arch D) Job No : RC / 721
Drawing Status: For Municipal Date : May 10, 2022

Drawing No. : A 01.04.01

Revision: -

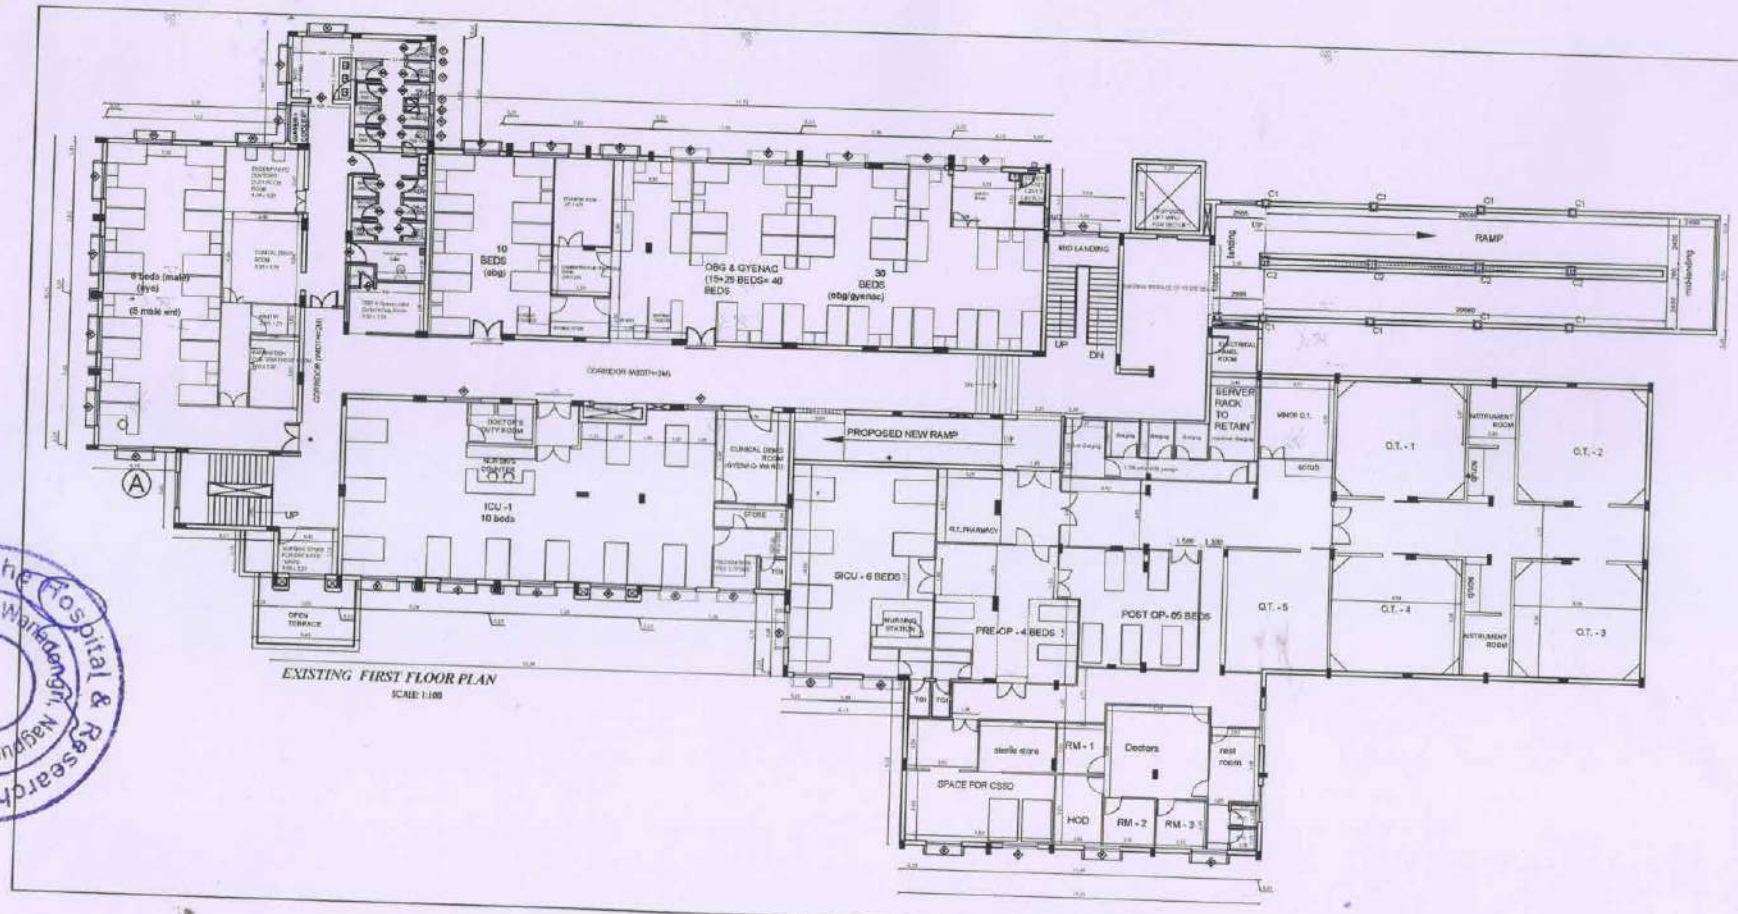

EXISTING FIRST FLOOR PLAN

SCALE 1:100

Shalinitai Meghe Hospital & Research Center Hingna Road Wanadongari Nagpur-441110

SHEET NO. 2 OF 4

EXISTING PLAN FOR THE CONSTRUCTION OF SHALINITAI MEGHE HOSPITAL AND RESEARCH CENTER BUILDING AT WANADONGARI, KH.NO.- 246/3 ,245 & 246, HINGNA ROAD, NAGPUR

FIRST FLOOR BUILT UP AREA = 1773.00 SQ M

SCALE	DRN. BY:	CHKD BY:	APP. BY:	NORTH	DATE
1:100 1:200					

OWNER 'S SIGN :

ARCHITECT'S SIGN :

ARCHITECT : SHASHANK SHARMA

ARCHITECT ,INTERIOR DESIGNER & CONSULTING LANDSCAPE ARCHITECT

REGISTRATION NO. :- CA/99/20383

e mail :-ar.da.ma2019@gmail.com

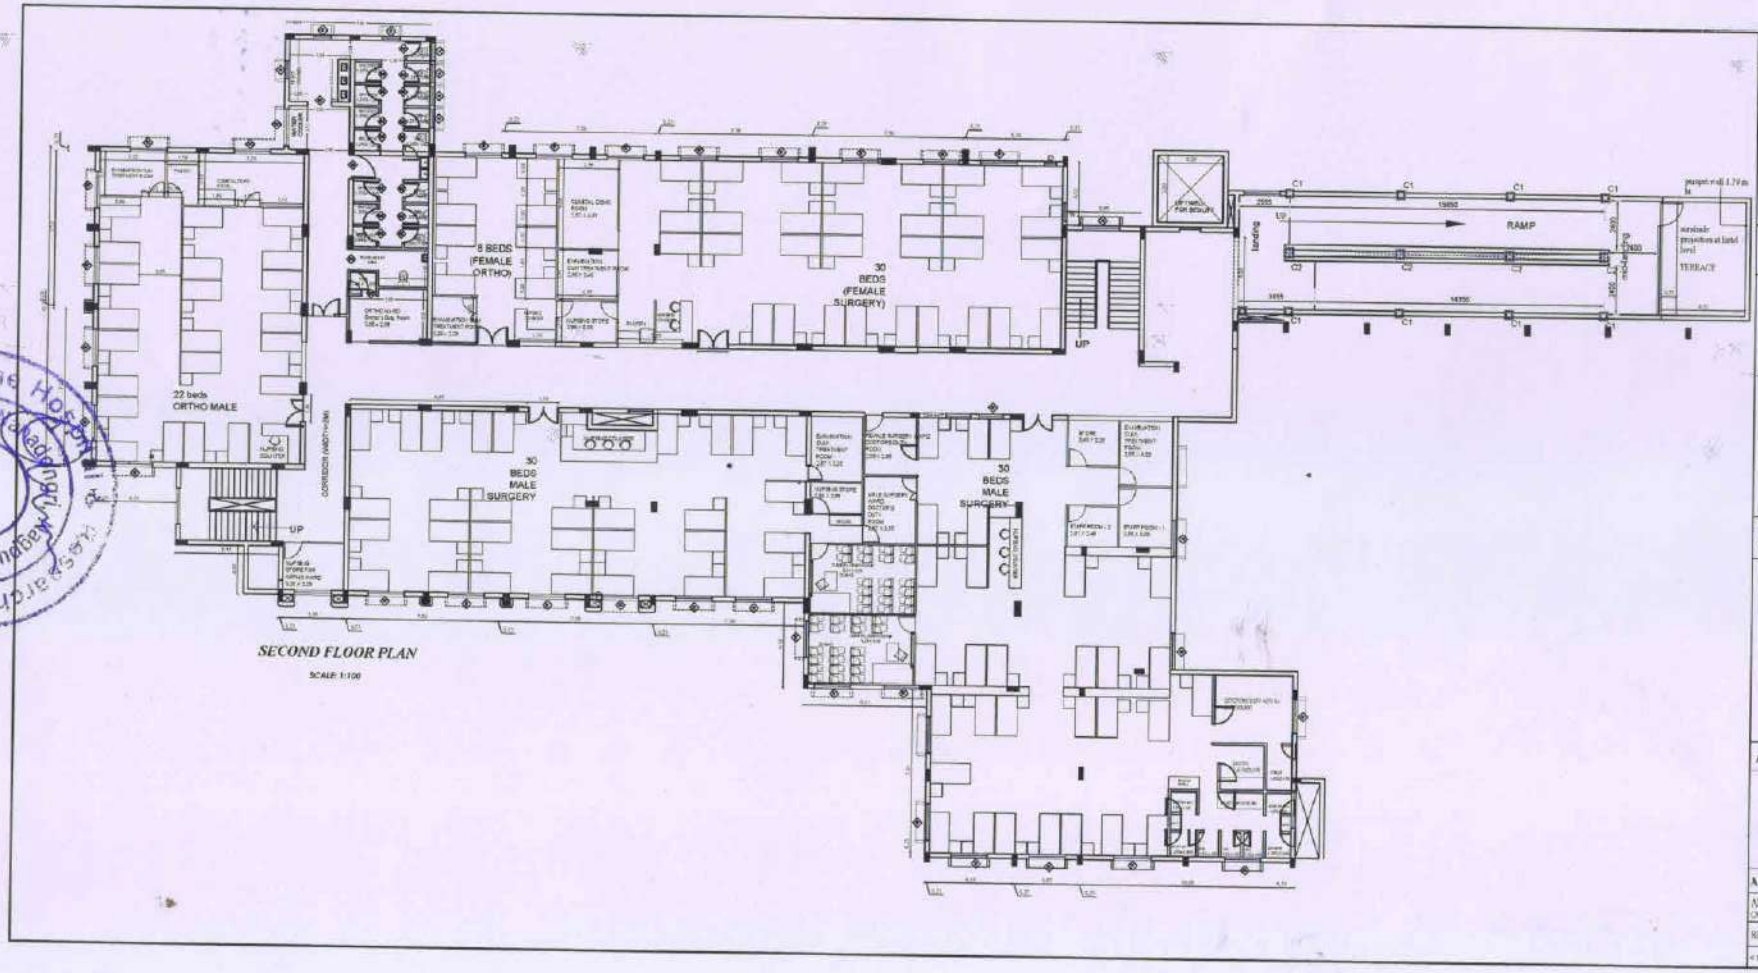

Shalinitai Meghe Hospital & Research Center Hingna Road Wanadongari Nagpur-441110

SHEET NO. 3 OF 4

EXISTING PLAN FOR THE CONSTRUCTION OF SHALINITAI MEGHE HOSPITAL AND RESEARCH CENTER BUILDING AT WANADONGARI, KH.NO. - 248/3 ,245 & 246, HINGNA ROAD, NAGPUR .

SECOND FLOOR BUILT UP AREA = 1387.05 SQ M

SCALE:	DRN. BY:	CHKD BY:	APP. BY:	NORTH	DATE:
1 : 100 1 : 200					

OWNER 'S SIGN :

ARCHITECT'S SIGN :

ARCHITECT : SHASHANK SHARMA

ARCHITECT, INTERIOR DESIGNER & CONSULTING LANDSCAPE ARCHITECT

REGISTRATION NO. :- COA/09/5083

e mail :- ar.shanu291.95@gmail.com

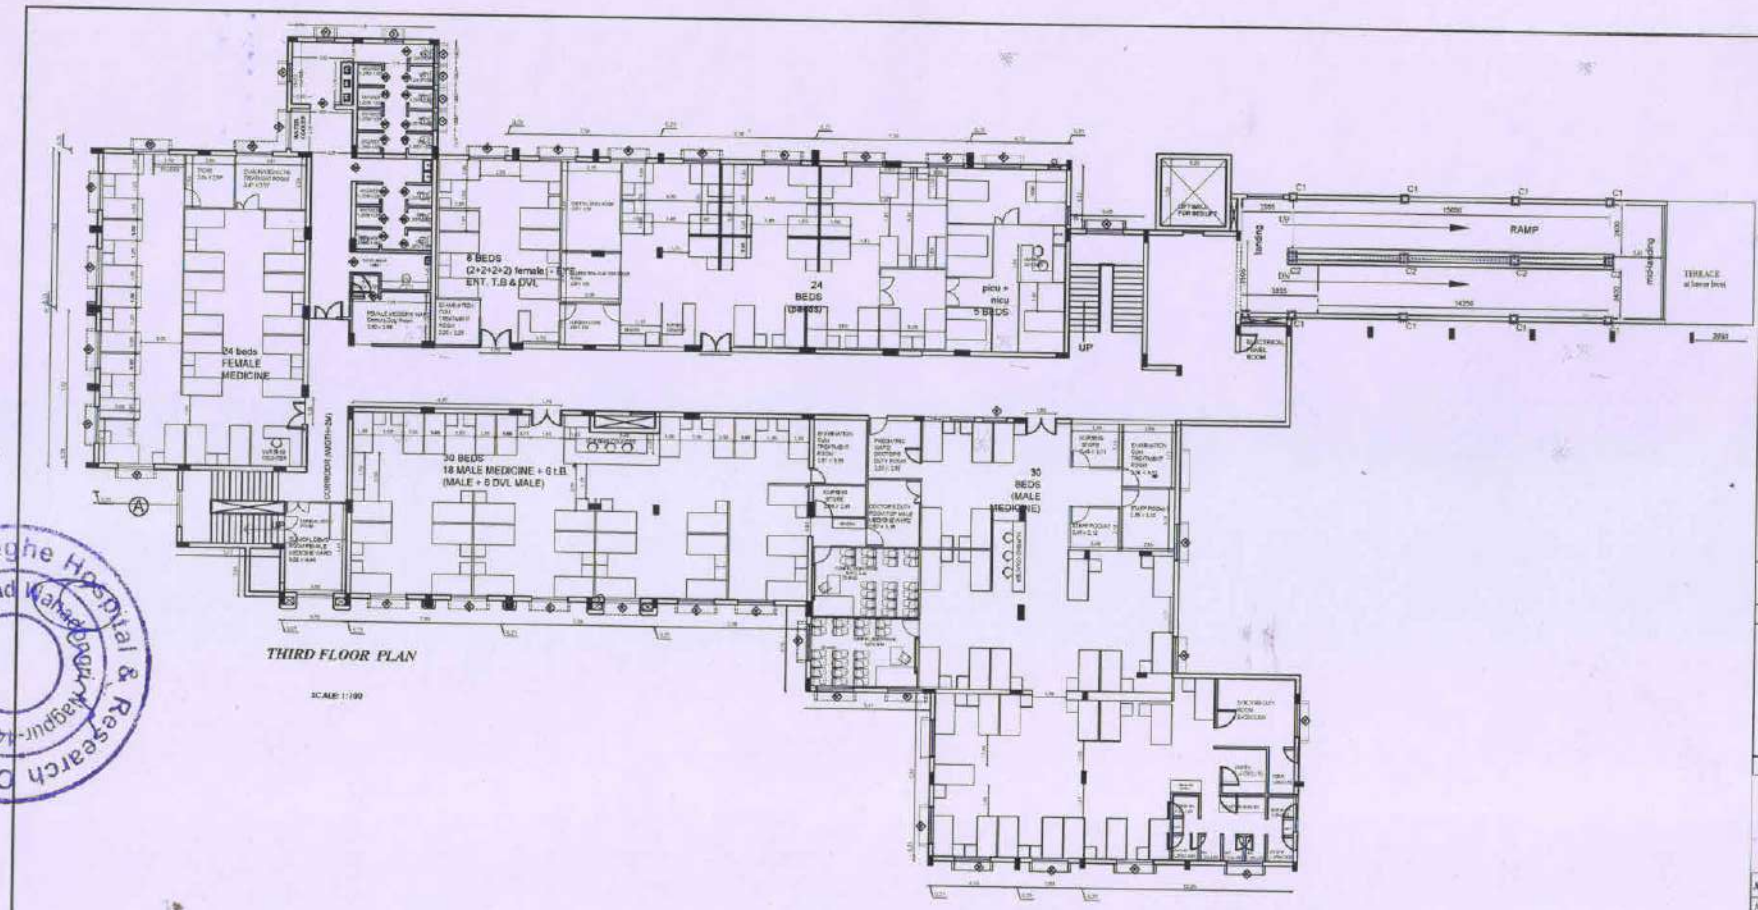

THIRD FLOOR PLAN

SCALE: 1:100

Shalinitai Meghe Hospital & Research Center
Hingna Road, Wanadongari, Nagpur-441110

SHEET NO. 4 OF 4

EXISTING PLAN FOR THE CONSTRUCTION OF SHALINITAI MEGHE HOSPITAL AND RESEARCH CENTER BUILDING AT WANADONGARI, KH.NO. - 248/3 ,245 & 246, HINGNA ROAD, NAGPUR

THIRD FLOOR BUILT UP AREA = 1387.05 SQ M

SCALE:	DRN. BY:	CHKD BY:	APP. BY:	NORTH	DATE:
1 : 100 1 : 500	PRAJNA				

OWNER 'S SIGN :

ARCHITECT'S SIGN :

ARCHITECT : SHASHANK SHARMA
ARCHITECT, INTERIOR DESIGNER & CONSULTING LANDSCAPE ARCHITECT
REGISTRATION NO. – COA/06/2003
e mail – [illegible]

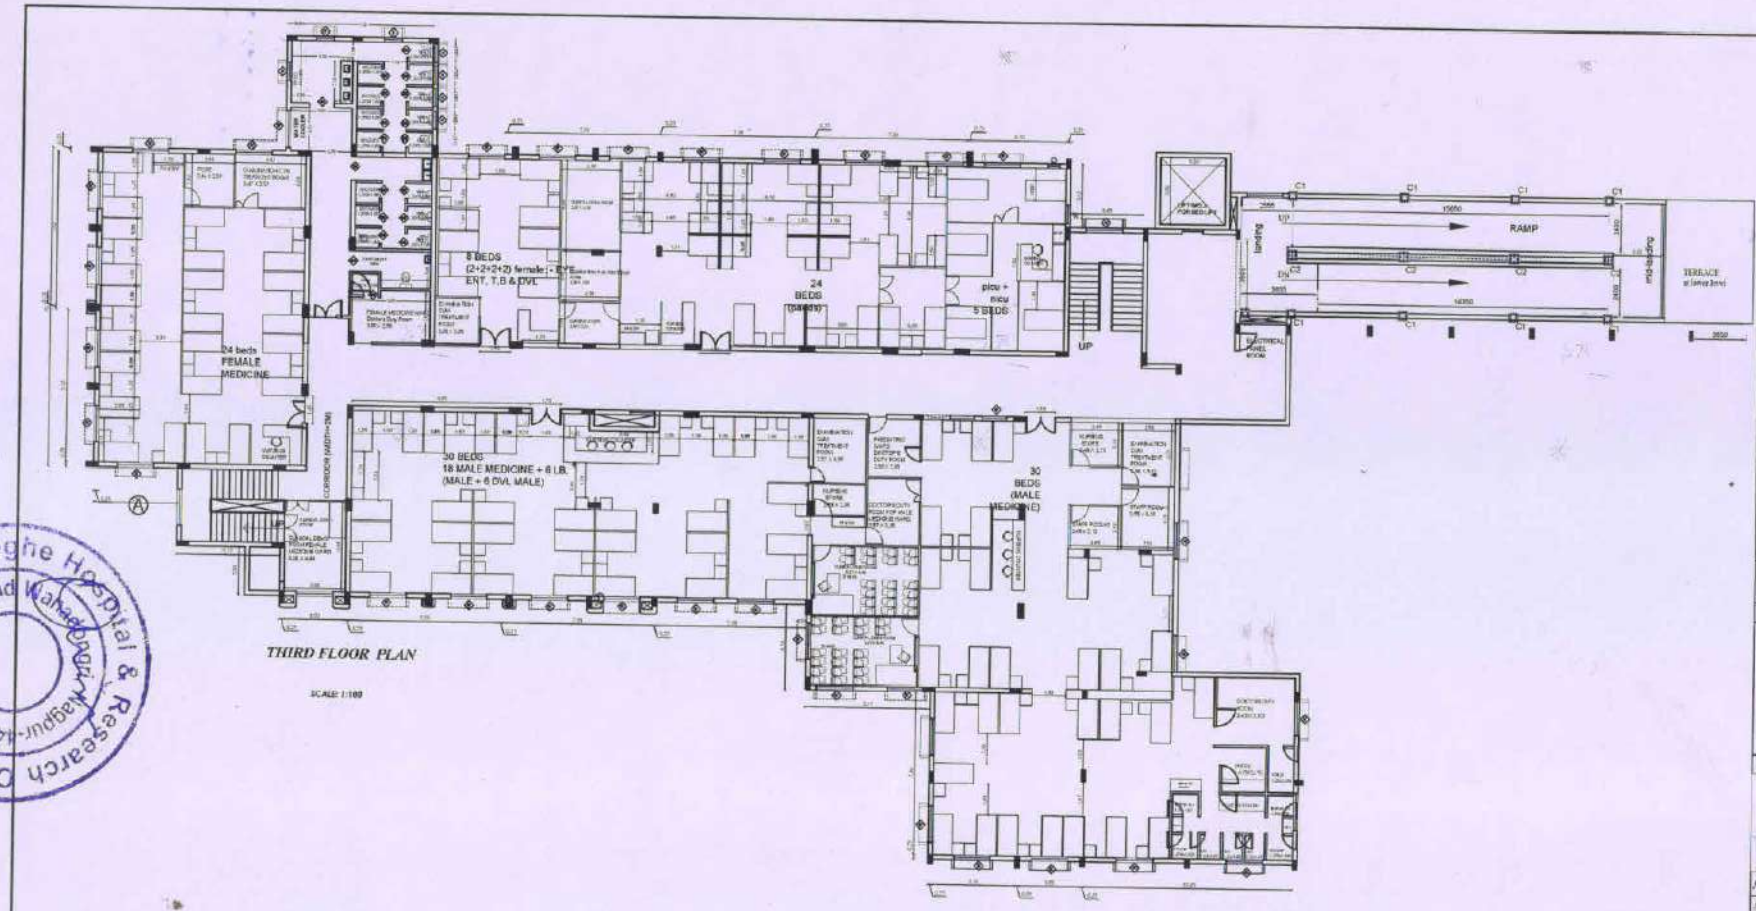

SHEET NO. 4 OF 4

EXISTING PLAN FOR THE CONSTRUCTION OF SHALINITAI MEGHE HOSPITAL AND RESEARCH CENTER BUILDING AT WANADONGARI, KH.NO. - 248/3 ,245 & 246, HINGNA ROAD, NAGPUR

THIRD FLOOR BUILT UP AREA = 1387.05 SQ.M

SCALE:	DRN. BY:	CHKD BY:	APP. BY:	NORTH	DATE:
1:100 1:500					

OWNER 'S SIGN :

ARCHITECT'S SIGN :

ARCHITECT : SHASHANK SHARMA

ARCHITECT, INTERIOR DESIGNER & CONSULTING LANDSCAPE ARCHITECT

REGISTRATION NO. - COA/96/2698

e mail. - er.deora2013@gmail.com

Shalinitai Meghe Hospital & Research Center
Hingna Road, Wanadongari, Nagpur-441110

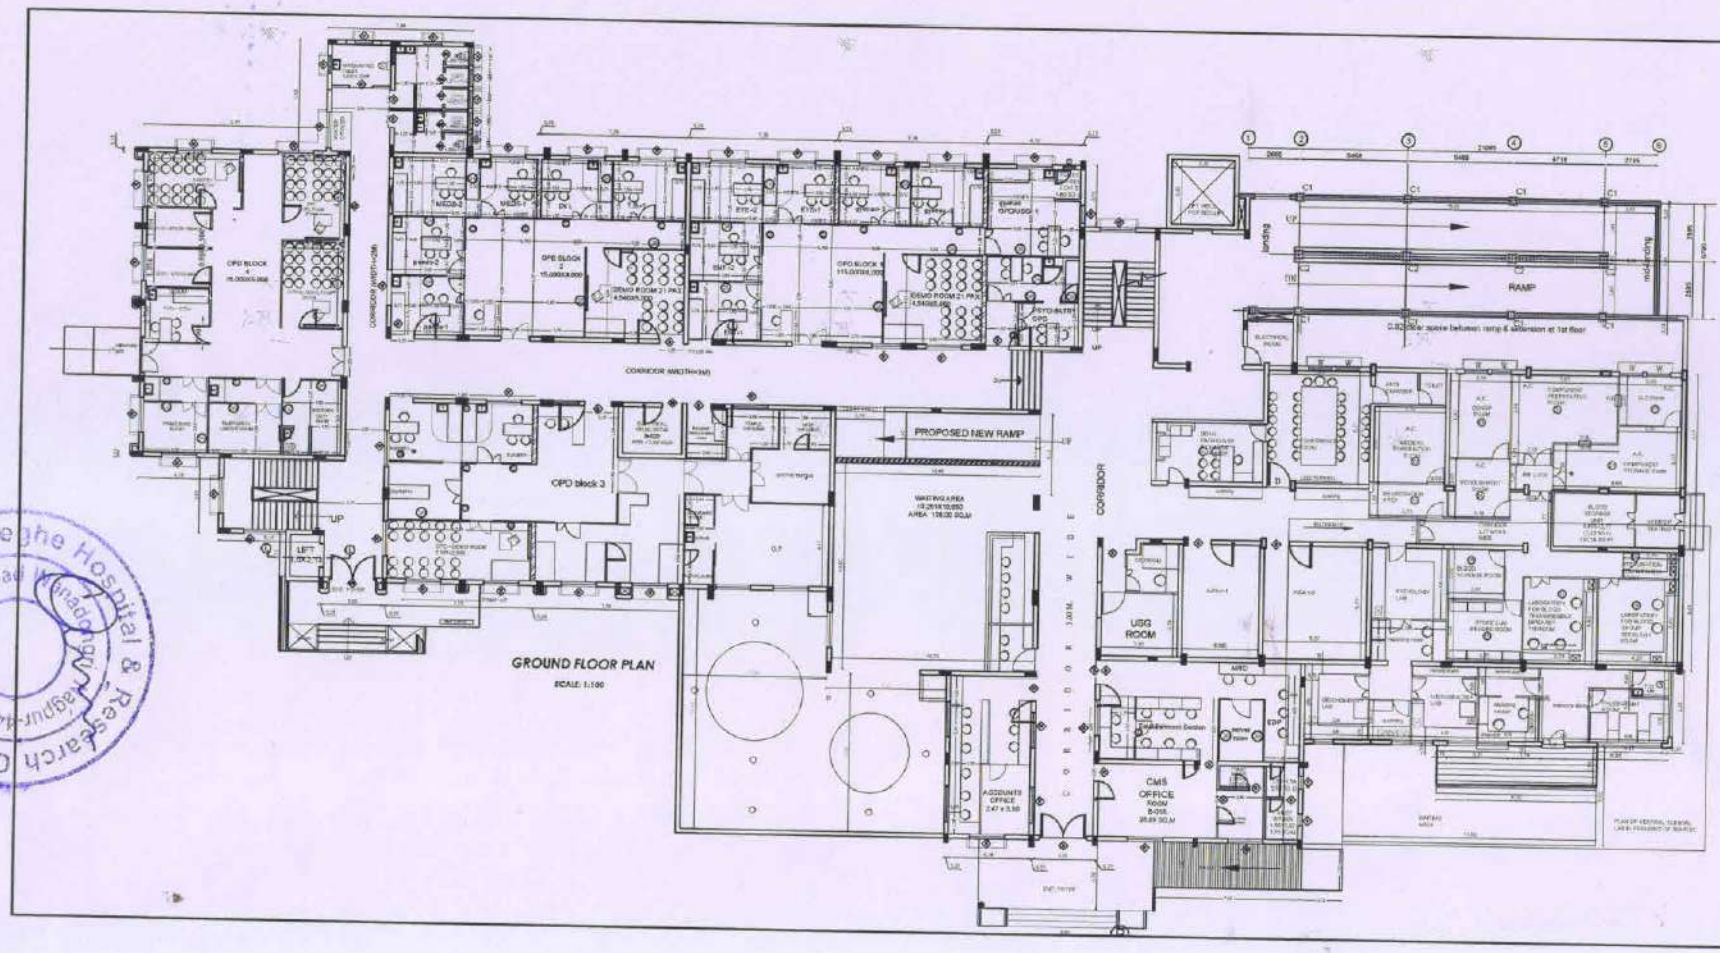

SHEET NO. 1 OF 4

EXISTING PLAN FOR THE CONSTRUCTION OF SHALINITAI MEGHE HOSPITAL AND RESEARCH CENTER BUILDING AT WANADONGARI, KH.NO. - 248/3 ,245 & 246, HINGNA ROAD, NAGPUR.

GROUND FLOOR BUILT UP AREA = 1817.91 SQ M

SCALE:	DRN. BY:	CHKD BY:	APP. BY:	NORTH	DATE:
1:100 1:200					

OWNER 'S SIGN :

ARCHITECT'S SIGN :

ARCHITECT : SHASHANK SHARMA

ARCHITECT, INTERIOR DESIGNER & CONSULTING LANDSCAPE ARCHITECT

REGISTRATION NO. — COA/06/3083

e-mail —sr.dmm2013@gmail.com

Shalinitai Meghe Hospital & Research Center
Hingna Road, Wanadongari, Nagpur-441110

(5)

कार्यालय नगरपरिषद वानाडोंगरी

ता. हिंगणा जि. नागपूर

Email: mcwanadongari2016@gmail.com

स्वच्छ भारत
एक कदम स्वच्छता की ओर

जा.क्र. न.प.वा./न.र.वि./भोग. प्र.९४३३
दिनांक :- ९० ०६/२०२२

प्रति,

१) संस्थापक, नगर युवक शिक्षण संस्था,
वानाडोंगरी, हिंगणा रोड, नागपुर.
२) श्री. सुमित मुन, वास्तु विशारद, नागपुर.

विषय : महाराष्ट्र शासनाचे नगर पालिका,नगर पंचायत हद्दीकरीता लागू असलेल्या एकत्रिकृत विकास नियंत्रण व प्रोत्साहन नियमावली नुसार भोगवटा (Occupancy Certificate) प्रमाणपत्राबाबत.

संदर्भ : १) आपले विहीत नमुन्यातील पुर्णत्वाचे प्रमाणपत्र क्र. २७९४ दि. २३/०५/२०२२ नुसार.
२) नगरपरिषद वानाडोंगरी बांधकाम परवाना क्र. ४६९/२०२० दि. ०१/१२/२०२०.

मौजा - वानाडोंगरी, प.ह.क्र. ४६ खसरा क्र. २४५, २४६ व २४८/३ वरील संदर्भित पत्र २ अन्वये परवाना प्राप्त शालिनीताई मेघे सुपर स्पेशीलिटी हॉस्पिटल अँड रिसर्च सेंटर चे तळ+पहिला+ दूसरा माळा इमारत बांधकाम श्री. सुमित मुन, वास्तु विशारद, नागपुर यांचा परवाना क्र. सी.ए./२०११/५१५९८ यांचे देखरेखीखाली पुर्ण केल्याचे संदर्भिय पुर्णत्वाचे प्रमाणपत्रावरून दिसून येते. उक्त बांधकाम इमारतीचा ताबा घेऊन उपभोग घेण्याबाबत खालील अटी व शर्तींवर मंजुरी देण्यात येत आहे.

१. उक्त इमारतीचे परिसरात वृक्षारोपण करून त्यांची निगा राखण्याची जबाबदारी धारकाची राहील.
२. उक्त इमारतीचे परिसरात स्वच्छता राखून, परिसर स्वच्छ ठेवण्याची जबाबदारी धारकाची राहील.
३. उक्त इमारतीमध्ये वा परिसरात मंजूर नकाश्यात दर्शविलेल्या बांधकाम व्यतिरिक्त विना मंजुरीने कोणतेही बांधकाम करू नये. केल्यास ते बांधकाम अवैध समजण्यात येईल.
४. उक्त इमारतीमध्ये वा परिसरात मंजूर नकाश्यात दर्शविलेल्या बांधकामात काही बदल करावयाचे झाल्यास या कार्यालयास पुर्व सुचना देऊन परवानगी घेणे आवश्यक राहील. त्याशिवाय कोणतेही फेरबदल मान्य करता येणार नाही.
५. मंजूर अभिन्यासातील खुली जागा कुंपण भिंत बांधून नगर परिषदेला विनामूल्य हस्तांतरित करावे लागेल.

वास्तुतज्ञाने स्वाक्षरीने प्रमाणित केलेल्या बांधकाम नकाशाचे एक संच यासह परत पाठविण्यात येत आहे.

सहपत्र : बांधकाम नकाशा

नगर परिषद वानाडोंगरी ता. हिंगणा जि. नागपूर

मुख्याधिकारी
नगर परिषद वानाडोंगरी

Shalinitai Meghe Hospital & Research Center
Hingna Road Wanadongri, Nagpur-441110

कार्यालय नगर परिषद, वानाडोंगरी

ता. हिंगणा, जि. नागपूर

जा.क्र./नरवि/नपवा.क्र. 3235/२०१९
दि. २५/०६/२०१९

APPENDIX 'I'
FORM FOR [PART] OCCUPANCY CERTIFICATE

To,

i) Shri. Pravin Meghe, Trustee, Vidyarthi Sudhar Sangh, Nagpur.

ii) Shri. Shashank Sharma, Architect, CA/99/25083, Nagpur68

iii) Shri. Raju B. Kadu, Civil Engineer, License No. Engineer-ccwan/r/2019/APL/00023, Nagpur.

Sir,

The part development work/or alteration in the building/part building of Sou. **Shalinitai Meghe Hospital** on Survey No. 245, 246 of Mouza Wanadongari, Taluka – Hingna, Distt.- Nagpur has been completed and rest of work as shown in RED on Occupancy plan is in progress. This work completed under the supervision of Shri. Shashank Sharma, Architect and Shri. Raju B. Kadu, Civil Engineer, License No. Engineer-ccwan/r/2019/APL/00023 may be occupied on the following conditions.

1. Building shall be completed as per plans approved by this office.
2. Shall submit completion Certificate after work in completed in Performa. Final occupation Certificate will be given only after "Fire Safety Certificate" granted by the fire Authority"
3. A set attested part completion plan in herewith

Encl : As above

25/06/19

Your Faithfully

25.6.19.

Chief Officer
Municipal Council, Wanadongari

नगर परिषद वानाडोंगरी करिता

Shalinitai Meghe Hospital & Research Center
Hingna Road Wanadongari, Nagpur-441110

कार्यालय नगरपरिषद वानाडोंगरी

ता. हिंगणा, जि. नागपुर

स्वच्छ भारत
एक कदम स्वच्छता की ओर

Email id:mcwanadongari2016@gmail.com

जा. क्र. न.प.वा/न.र.वि./भो. प्र./१००३./२३
दिनांक :- ०५/०४/२०२३.

APPENDIX 'H'

FORM FOR FULL OCCUPANCY CERTIFICATE

To,

i) Nagar Yuvak Shikshan Sanstha
Atrey Layout, Nagpur - 440022

ii) Licence Architect - Sumit Moon,

Ref – 1. Your application no. 6377 dated – 11/11/2022
2. Nagar parishad Wanadongari Building permit no 909 Dated–31/01/2018

Sir,

The full development work of Building name – Shalinitai Meghe Mother and Child Care Hospital Building (Block D) at P.H.No. 46, Khasara No.248/3, Mouje Wanadongari, completed under the supervision of Sumit Moon Licence Architect License No CA/2011/51598 may be occupied on the following conditions.

1. No additional construction shall be commenced by the developer without prior permission of the Planning Authority.
2. If any excess construction is found other than mentioned in ref no 2 building occupancy stands cancelled.
3. It is the duty of developer to follow government guidelines including but not limited to provisions of Hazardous waste management rules, 2016.
4. It is the duty of applicant to obtain final fire NOC within 1 month of issue of this occupancy certificate if applicant fails to obtain final fire NOC then this occupancy stands cancelled.
5. Applicant is responsible for any accident leading to life or monetary loss in the premises of the said building, Nagar parishad will not be liable for any kind of losses.
6. It is the duty of developer to maintain approach road as shown in the building plan in ref no 2.
7. All portion of the building shall be used for the specific purpose as shown on the sanction building plans.
8. If it is noted that the information, Record plans and other details supplied by the owner /Architect is false or wrong the occupancy certificate shall stand cancelled and applicant will be liable for action under such consequences as mentioned in relevant provision of M.R.T.P. Act.1966 & M. M. Act. 1965 and the undersign reserve the right to revoke or modify the occupancy certificate granted.
9. It is duty of the developer to maintain trees and other infrastructure in the premises mentioned in the commencement certificate.

Shalinitai Meghe Hospital & Research Center
Hingna Road Wanadongri, Nagpur-441110

10. Developer is responsible for structural integrity of the building.
11. Developer is responsible for treatment of solid and liquid waste generated from the premises.
12. It is the duty of applicant to obtain other necessary clearance including but not limited to as provided in the nursing act.

If any of the above-mentioned conditions along with condition mentioned in the building permit mentioned in ref no. 2 is breached occupancy certificate stands cancelled.

Chief Officer
Municipal Council Wanadongari

(10)

Receipt (pavti)

273/3224
Friday,March 29 ,2024
3:56 PM

पावती

Original/Duplicate
नोंदणी क्रं. :39म
Regn.:39M

पावती क्रं.: 3754 दिनांक: 29/03/2024

गावाचे नाव: **वानाडोंगरी त.सा.क्र. 46**
दस्तऐवजाचा अनुक्रमांक: **हगन-3224-2024**
दस्तऐवजाचा प्रकार : **अविभाज्य हिश्याचे पूर्ण बक्षिसपत्र**
सादर करणाऱ्याचे नाव: **दत्ता मेघे इन्स्टीटयुट आफ हायर एज्युकेशन अॅन्ड रिसर्च तर्फे ट्रस्टी रवि दिनकर मेघे**

नोंदणी फी	रु. 30000.00
दस्त हाताळणी फी	रु. 2600.00
पृष्ठांची संख्या: 130	
एकूण:	रु. 32600.00

DELIVERED

A. Nerkar
सह दुय्यम निबंधक वर्ग-२
हिंगणा HGN

आपणास मूळ दस्त ,थंबनेल प्रिंट,सूची-२ अंदाजे 4:16 PM ह्या वेळेस मिळेल.

बाजार मुल्य: रु.901251780 /-
मोबदला रु.0/-
भरलेले मुद्रांक शुल्क : रु. 54127170/-

1) देयकाचा प्रकार: eChallan रक्कम: रु.30000/-
डीडी/धनादेश/पे ऑर्डर क्रमांक: MH018321582202324E दिनांक: 29/03/2024
बँकेचे नाव व पत्ता:
2) देयकाचा प्रकार: DHC रक्कम: रु.600/-
डीडी/धनादेश/पे ऑर्डर क्रमांक: 0324288926411 दिनांक: 29/03/2024
बँकेचे नाव व पत्ता:
3) देयकाचा प्रकार: DHC रक्कम: रु.2000/-
डीडी/धनादेश/पे ऑर्डर क्रमांक: 0324282520370 दिनांक: 29/03/2024
बँकेचे नाव व पत्ता:

Sharadchandra Megha Hospital & Research Center Nagpur-441110 Hingna Road Wanadongri

CHALLAN
MTR Form Number-6

3228

GRN MH018352464202324P	BARCODE	Date 28/03/2024-18:15:48	Form ID 34

Department	Inspector General Of Registration	Payer Details	
Type of Payment	Stamp Duty Sale of Non Judicial Stamps IGR Rest of Maha	TAX ID / TAN (If Any)	
		PAN No.(If Applicable)	
Office Name	HGN_HINGNA SUB REGISTRAR	Full Name	DATTA MEGHE INSTITUTE OF HIGHER EDUCATION AND RESEARCH
Location	NAGPUR		
Year	2023-2024 One Time	Flat/Block No.	
		Premises/Building	
Account Head Details	Amount In Rs.	Road/Street	WANADONGARI
0030046401 Sale of NonJudicial Stamp	200.00	Area/Locality	HINGNA
		Town/City/District	
		PIN	4 4 1 1 1 0
		Remarks (If Any)	SecondPartyName=NAGAR YUWAK SHIKSHAN SANSTHA NAGPUR~
Total	200.00	Amount In Words	Two Hundred Rupees Only

Payment Details	STATE BANK OF INDIA	FOR USE IN RECEIVING BANK			
Cheque-DD Details		Bank CIN	Ref. No.	10000502024032810472	8022684439915
Cheque/DD No.		Bank Date	RBI Date	28/03/2024-18:16:21	Not Verified with RBI
Name of Bank		Bank-Branch		STATE BANK OF INDIA	
Name of Branch		Scroll No. , Date		Not Verified with Scroll	

Department ID :
NOTE:- This challan is valid for document to be registered in Sub Registrar office only. Not valid for unregistered document. Mobile No. : 9823067701
सदर चलन केवळ दुय्यम निबंधक कार्यालयात नोंदणी करावयाच्या दस्तासाठी लागु आहे. नोंदणी न करावयाच्या दस्तासाठी सदर चलन लागु नाही.

हगनं
3228 2024
930

Print Date 28-03-2024 06:19:15

CHALLAN
MTR Form Number-6

GRN MH018321582202324E	BARCODE	Date 28/03/2024-14:51:35	Form ID

Department	Inspector General Of Registration	Payer Details	
Type of Payment	Registration Fee Ordinary Collections IGR	TAX ID / TAN (If Any)	
		PAN No.(If Applicable)	
Office Name	HGN_HINGNA SUB REGISTRAR	Full Name	DATTA MEGHE INSTITUTE OF HIGHER EDUCATION AND RESEARCH
Location	NAGPUR		
Year	2023-2024 One Time	Flat/Block No. Premises/Building	.
Account Head Details	Amount In Rs.	Road/Street	WANADONGARI
0030063301 Amount of Tax	30000.00	Area/Locality	HINGNA
		Town/City/District	
		PIN	4 4 1 1 1 0
		Remarks (If Any)	SecondPartyName=NAGAR YUWAK SHIKSHAN SANSTHA NAGPUR~
Total	30,000.00	Amount In Words	Thirty Thousand Rupees Only

Payment Details	IDBI BANK	FOR USE IN RECEIVING BANK			
Cheque-DD Details		Bank CIN	Ref. No.	69103332024032820278	2861103912
Cheque/DD No.		Bank Date	RBI Date	28/03/2024-14:52:51	Not Verified with RBI
Name of Bank		Bank-Branch		IDBI BANK	
Name of Branch		Scroll No. , Date		Not Verified with Scroll	

Department ID :

NOTE:- This challan is valid for document to be registered in Sub Registrar office only. Not valid for unregistered document. Mobile No. : 9823067701

सदर चलन केवल दुय्यम निबंधक कार्यालयात नोंदणी करावयाच्या दस्तांसाठी लागु आहे. नोंदणी न करावयाच्या दस्तांसाठी सदर चलन लागु नाही.

हगन
३२२४ २०२४
२ १३०

SEAL OF THE JOINT SUB-REGISTRAR

Page 1

Shrimati Meghe Hospital & Research Center Hingna Road (Wanadongri) Nagpur-441110

Print Date 28-03-2024 02:53:02

CHALLAN
MTR Form Number-6

GRN MH018321582202324E	BARCODE	Date 28/03/2024-14:51:35	Form ID

Department	Inspector General Of Registration	Payer Details	
Type of Payment	Registration Fee Ordinary Collections IGR	TAX ID / TAN (If Any)	
		PAN No.(If Applicable)	
Office Name	HGN_HINGNA SUB REGISTRAR	Full Name	DATTA MEGHE INSTITUTE OF HIGHER EDUCATION AND RESEARCH
Location	NAGPUR		
Year	2023-2024 One Time	Flat/Block No. Premises/Building	
		Road/Street	WANADONGARI
		Area/Locality	HINGNA
		Town/City/District	
		PIN	4 4 1 1 1 0
		Remarks (If Any)	SecondPartyName=NAGAR YUWAK SHIKSHAN SANSTHA NAGPUR~

Account Head Details	Amount In Rs.
0030063301 Amount of Tax	30000.00
Total	30,000.00

Amount In Words: Thirty Thousand Rupees Only

Payment Details	IDBI BANK	FOR USE IN RECEIVING BANK	
Cheque-DD Details		Bank CIN / Ref. No.	69103332024032820278 / 2861103912
Cheque/DD No.		Bank Date / RBI Date	28/03/2024-14:52:51 / Not Verified with RBI
Name of Bank		Bank-Branch	IDBI BANK
Name of Branch		Scroll No. , Date	Not Verified with Scroll

Department ID :

NOTE:- This challan is valid for document to be registered in Sub Registrar office only. Not valid for unregistered document. Mobile No. : 9823067701

सदर चलन केवळ दुय्यम निबंधक कार्यालयात नोंदणी करावयाच्या दस्तासाठी लागू आहे. नोंदणी न करावयाच्या दस्तासाठी सदर चलन लागू नाही.

हगन
3228 | २०२४
2 | 930

SEAL OF THE JOINT SUB-REGISTRAR

Page 1

Shrimati Meghe Hospital & Research Center Wanadongri Hingna Road Nagpur-441110

Print Date 28-03-2024 02:53:02

Department of Stamp & Registration, Maharashtra			
Receipt of Document Handling Charges			
PRN	0324282520370	Date	28/03/2024
Received from DATTA MEGHE INSTITUTE, Mobile number 9422104261, an amount of Rs.2000/-, towards Document Handling Charges for the Document to be registered(iSARITA) in the Sub Registrar office Joint S.R.Hingana of the District NagPur Grm.			
Payment Details			
Bank Name	SBIN	Date	28/03/2024
Bank CIN	10004152024032818891	REF No.	408816417646
This is computer generated receipt, hence no signature is required.			

RL

दस्त
3228 | २०२४
3 | 930

OFFICE OF THE JOINT SUB-REGISTRAR CLASS-II HINGANA

Datta Meghe Hospital & Research Center
Hingna Road, Wanadongri, Nagpur-441110

Department of Stamp & Registration, Maharashtra			
Receipt of Document Handling Charges			
PRN	0324288926411	**Date**	28/03/2024
Received from DATTA MEGHE INSTITUTE, Mobile number 9422104261, an amount of Rs.600/-, towards Document Handling Charges for the Document to be registered(iSARITA) in the Sub Registrar office Joint S.R.Hingana of the District NagPur Grm.			
Payment Details			
Bank Name	SBIN	**Date**	28/03/2024
Bank CIN	10004152024032824591	**REF No.**	408844792923
This is computer generated receipt, hence no signature is required.			

हंगणा
3228 2024
8 930

SEAL OF THE JOINT SUB REGISTRAR हिंगणा

Datta Meghe Hospital & Research Center
Hingna Road Wanadongri Nagpur-441110

Office of the Collector of Stamp, NagpurGramin

Certificate Under Sec.32 of Maharashtra Stamp Act. 1958

Received Adjudication Fee RS. 100/- vide e-Challan GRN No. **MH007573210202324E** Dated **02-09-2023**.

Collector of Stamps
NagpurGramin

हे प्रमाणपत्र महाराष्ट्र मुद्रांक अधिनियम अन्वये निर्गमित केलेले आहे. परंतु उक्त दस्त नोंदणीसाठी नोंदणी अधिकाऱ्यासमोर दाखल झाल्यास, नोंदणी अधिनियम, १९०८, च्या तरतुदीनुसार नोंदणी अधिकारी दस्त नोंदणीची कार्यवाही करतील.

मुद्रांक जिल्हाधिकारी
NagpurGramin

Case No. **Adj/IGR378/150/2023**

Certificate Number: **CER-NAG-ADJ-IGR378-150-2023**

Market Value/Value (if any): **Rs. 902997000**

Vide Government order under section 9 of the said Act numbered : **महाराष्ट्र शासन आदेश क्र. STP.1364, दि. 29/10/1954** , this instrument is partly exempted from payment of Stamp Duty. The amount of exemption of Stamp Duty is **Rs. 45114950/- (Rs. Four Crore Fifty One Lakh Fourteen Thousand Nine Hundred and Fifty only)**

Received from **DATTA MEGHE INSTITUTE OF HIGHER EDUCATION AND RESEARCH NAGPUR** Residing at **0 YCCE College Hingna Road Wanadongri 441110.** Stamp duty of **Rs.9012520/- (Rs. Ninety Lakh Twelve Thousand Five Hundred and Twenty only)**. vide e-Challan GRN No **MH017537482202324M** Dated :- **18-3-2024** The defacement number is **0009266580202324**.

Certified Under Section 32 of the Maharashtra Stamp Act, that the full duty of **Rs. 54127470/- (Rs. Five Crore Forty One Lakh Twenty Seven Thousand Four Hundred and Seventy only) with which this instrument is chargeable under Article 34- Gift of Schedule I of the said Act, has been paid.**

सह. जिल्हा निबंधक व मुद्रांक जिल्हाधिकारी वर्ग-१ नागपूर ग्रामीण

Place: NagpurGramin
Date: 19/03/2024

Collector of Stamps
NagpurGramin

हगणे
3228 2024
1930

Shantai Meghe Hospital & Research Center, Hingna Road Wanadongri, Nagpur-441110

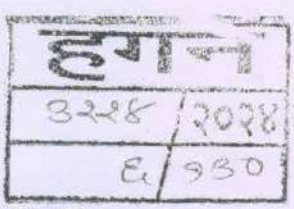
3228
2024
930

Shalinitai Meghe Hospital & Research Center
Hingna Road, Nagpur-440110

CHALLAN

MTR Form Number-6

GRN	MH017537482202324M	BARCODE		Date	18/03/2024-13:16:13	Form ID	

Department	Inspector General Of Registration	Payer Details	
Type of Payment	Non-Judicial Stamps Duty on doc Voluntarily brought for Adjud IGR RoM	TAX ID / TAN (If Any)	
		PAN No.(If Applicable)	
Office Name	NPJ2_JT DISTRICT REGI NAGPUR RURAL	Full Name	DATTA MEGHE INSTITUTE OF HIGHER EDUCATION AND RESEARCH NAGPUR
Location	NAGPUR		
Year	2023-2024 One Time	Flat/Block No.	
Account Head Details	Amount In Rs.	Premises/Building	
0030051701 Amount of Tax	9012520.00	Road/Street	MOUZA WANADONGRI
		Area/Locality	HINGNA
		Town/City/District	
		PIN	4 4 1 1 1 0
		Remarks (If Any)	JOINT DISTRICT REGISTRAR NAGPUR RURAL ADJUDICATION CASE NO 150/2023
Total	90,12,520.00	Amount In Words	Ninety Lakh Twelve Thousand Five Hundred Twenty Rupees Only

DEFACED ₹9012520.00 DEFACED

Payment Details	IDBI BANK	FOR USE IN RECEIVING BANK			
Cheque-DD Details		Bank CIN	Ref. No.	69103332024031813363	739565505
Cheque/DD No.		Bank Date	RBI Date	18/03/2024-16:03:01	Not Verified with RBI
Name of Bank		Bank-Branch		IDBI BANK	
Name of Branch		Scroll No. , Date		Not Verified with Scroll	

Department ID :

Mobile No. : 9823067701

NOTE:- This challan is valid for document to be registered in Sub Registrar office only. Not valid for unregistered document.

सदर चलन केवळ दुय्यम निबंधक कार्यालयात नोंदणी करावयाच्या दस्तासाठी लागु आहे. नोंदणी न करावयाच्या दस्तांसाठी सदर चलन लागु नाही.

Challan Defaced Details

Sr. No.	Remarks	Defacement No.	Defacement Date	UserId	Defacement Amount
1		0009266580202324	19/03/2024-10:33:35	IGR378	9012520.00
			Total Defacement Amount		90,12,520.00

3228 2024 930

Shalinitai Meghe Hospital & Research Center, Hingna Road Wanadongri, Nagpur-441110

Print Date 19-03-2024 10:33:40

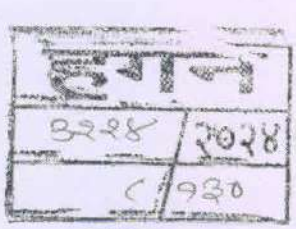
3228
2018
1930

Shallintai Meghe Hospital & Research Center
Hingna Road Wanjarpongri Nagpur-441110

1A-2324-0319

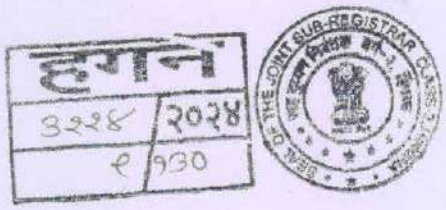

GIFT DEED

This DEED OF GIFT is made and executed at HINGNA on this 28th Day of MARCH, 2024 BY

NAGAR YUWAK SHIKSHAN SANSTHA, NAGPUR, a Public Charitable Trust duly Registered under Society Registration Act 1860 (Act No. 21 of Society Act 1860) bearing Registration No. MAH-653/71 (Nagpur) Dated 25.01.1971 and Bombay Public Trusts Act, 1950 (Act No. 29 of Bombay Public Trust Act 1950) bearing Registration No. F-1288 (Nagpur) Dated 25.01.1971, (PAN AAATN0914E), through its Trustee – **SHRI. RAJESH INGLE S/O MADHUKARRAO INGLE,** Aged about 54 Years, Occupation – Service, PAN ACAPI9513Q, AADHAR UID 3093 2193 1507, Mobile No. 7447399525, Resident of 14, Lahanuji Nagar, Civil Line, Wardha – 442001, hereinafter referred to as **"THE DONOR"** and includes the said TRUST and its TRUSTEES, its legal representatives, executors, assigns, administrators and liquidators etc. of the ONE PART.

AND

Contd...

DATTA MEGHE INSTITUTE OF HIGHER EDUCATION AND RESEARCH, NAGPUR, (Formerly known as Datta Meghe Institute Of Medical Sciences, Nagpur) A Public Charitable Trust duly registered under the Bombay Public Trust Act, 1950, (Act No. 29 of Bombay Public Trust Act 1950), bearing Registration No. E-1260 (Nagpur) Dated 17-06-1988 having its Office at Atrey Layout, Nagpur-440022, (PAN AAATS7321N), an Educational Institution recognized by the Central Government and acting through its Hon'ble Trustee **SHRI. RAVI S/o DINKAR MEGHE,** Aged about 62 Years, Occupation – Service, PAN ABRPM7824L, AADHAR UID 8600 6879 5654, Mobile No. 9823067701, Resident of Flat No. 102, Meghdoot Heights, South Ambazari Road, Shraddhanandpeth, Nagpur-440010, Tahsil and District – NAGPUR, hereinafter called the DONEE, which expression shall unless repugnant to the context or meaning thereof always mean and include the said CHARITABLE TRUST and its TRUSTEES, and includes the said TRUST and its TRUSTEES, its legal representatives, executors, assigns, administrators and liquidators etc. of the OTHER PART.

WHEREAS the Donor is the sole and absolute owner of the below mentioned properties and has absolute right, title and authority to transfer, alienate, gift the said properties to any one of its choice.

(A) ALL THAT piece and parcel of 7.85 Acres land out of 56 Acres land being a portion of the entire land bearing Khasra/Survey Nos. 245 (Old Nos. 211, 212, 214, 215/1 & 215/6) and 246 of MOUZA – WANADONGRI, P.H.No. 46, Togetherwith the existing Building standing thereon and other facilities thereon that, the change Report has been filed with the Hon'ble Authority for the property which is going to be Donated/Gifted in favour of Datta Meghe Institute of Higher Education and Research, Nagpur for recording in Schedule-I of Nagar Yuwak Shikshan Sanstha and the said Piece/s of land is/are more particularly described in the Schedule given with this deed, the Donor became absolute owner and is in possession of the said land.

ALL THAT piece and parcel of 2.98 Hectare (7.363 Acres) Land consist of following properties:-

(B) SCHEDULE OF PROPERTY

ALL THAT Piece and Parcel of land having an area of 1.11 Hectares (i.e. 2.742 Acres) out of Khasra/Survey No. 257/2 (Old Khasra No. 225/2) of MOUZA – WANADONGRI, P.H.No. 46, Land Revenue Rs. 3.00 Paise Yearly, including all types of Trees, Shrubs, Passage, Right of Way, Water Courses and all other easementary rights appurtenant and belonging thereto, situated at Village – Wanadongri within the limits of the Gramapanchayat Wanadongri in Tashil – Hingna and District – NAGPUR and bounded as under :-

Datta Meghe Hospital & Research Center, Hingna Road Wanadongri, Nagpur-441110

दस्त
3928 2022
90 930

SEAL OF THE JOINT SUB REGISTRAR

East	:	Under Ground Nallah & Khasra No. 259
West	:	Pandhan/Road
North	:	Khasra No. 257/3
South	:	Khasra No. 263

(C) SCHEDULE OF PROPERTY

ALL THAT Piece and Parcel of land having an area of 1.11 Hectares (i.e. 2.742 Acres) out of Khasra/Survey No. 257/3 (Old Khasra No. 225/2) of MOUZA – WANADONGRI, P.H. No. 46, Land Revenue Rs. 3.00 Paise Yearly, including all types of Trees, Shrubs, Passage, Right of Way, Water Courses and all other easementary rights appurtenant and belonging thereto, situated at Village – Wanadongri within the limits of the Grampanchayat Wanadongri in Tashil – Hingna and District – NAGPUR and bounded as under :-

East	:	Under Ground Nallah & Khasra No. 259
West	:	Pandhan/Road
North	:	Khasra No. 256
South	:	Khasra No. 257/2

(D) SCHEDULE OF PROPERTY

ALL THAT Piece and Parcel of land having an area of 0.76 Hectares (i.e. 7600 Sq. Mtrs.) bifurcating from East to West towards Northern Side of entire land bearing Khasra/Survey No. 258 of MOUZA – WANADONGRI, P.H. No. 46, Khate No. 175 including all types of Trees, Shrubs, Passage, Right of Way, Water Courses and all other easementary rights appurtenant and belonging thereto, situated at Village – Wanadongri within the limits of the Grampanchayat Wanadongri in Tashil – Hingna and District – NAGPUR and bounded as under :-

East	:	Khasra No. 257/2 of Nagar Yuwak Shikshan Sanstha
West	:	Pandhan Road
North	:	Khasra No. 257/3 of Nagar Yuwak Shikshan Sanstha
South	:	Remaining 2.02 Hectares of Land bearing Khasra No. 258 belonging to Panch Parmeshwar Gruha Nirman Sahakari Sanstha.

Sr. Shalinitai Meghe Hospital & Research Center, Hingna Road Wanadongri, Nagpur-441110

WHEREAS the Order has been passed by Hon'ble Authority accepting the Change Report for the property described in Deed of Schedule of Property at A & B, Land 2.22 Hectare & the property at Schedule of property at C Land 0.76 Hectares is recorded on Schedule-I which is going to be Donated/Gifted in favour of Datta Meghe Institute of Higher Education and Research, Nagpur for recording in Schedule-I of Nagar Yuwak Shikshan Sanstha AND the said Piece/s of land is/are more particularly described in the Schedule given with this Deed, the Donor became absolute owner and is in possession of the said land.; AND

WHEREAS the Donee trust is a public charitable trust namely Datta Meghe Institute of Higher Education and Research, Nagpur registered under the provisions of the Maharashtra Public Trust Act, 1950 bearing PTR, No. E-1260 (N) formed with a pious object to conduct research in educational field and to run education institution of various disciplines; AND

WHEREAS the Donee Trust got knowledge that the Donor Trust owns and possesses land and building in Nagpur District which will be helpful if the Donee Trust execute educational project on the said land; AND

WHEREAS the aforesaid Donor trust Nagar Yuwak Shikshan Sanstha, Nagpur applied to The Joint Charity Commissioner, Nagpur vide Application No. 11/2022 for grant of permission to transfer the aforesaid property to another Public Trust i.e. Datta Meghe Institute Of Higher Education And Research, Nagpur and in terms of the Order dated 13-04-2023, The Joint Charity Commissioner, Nagpur granted permission for transfer of said property to Datta Meghe Institute Of Higher Education And Research, Nagpur; AND

WHEREAS the DONOR decided to execute the document of Gift Deed in favour the DONEE as per Order by The Joint Charity Commissioner, Nagpur on dated 13-04-2023, upon following terms and conditions.

NOW THEREFORE THIS DEED OF GIFT WITNESSETH AS UNDER :-

I. THAT, the Donor is a Public Trust and therefore considering pious object of the Donee Trust, the Donor has now decided to gift the said landed properties more particularly described in Schedule hereunder to the Donee for its own use forever absolutely.

II. That, the Donor being the absolute owner thereof hereby assigns, conveys and transfers by way of gift to and UNTO THE Donee the property comprising **(A)** ALL THOSE Pieces and Parcels of lands bearing Khasra/Survey Nos. 245 (Old Nos. 211, 212, 214, 215/1 & 215/6) and 246 of MOUZA – WANADONGRI, P.H. No. 46, having a area of 7.85 Acres (out of total area of 9.00 Acres) TOGETHERWITH the existing Building standing thereon covering a total area of

Contd. ..

दस्त
3-APR 2024
92 980

Shalinitai Meghe Hospital & Research Center, Wanadongri, Nagpur-441110, Hingna Road

12763.96 Sq. Mtrs. (i.e. (1) Four Storeyed Main Building covering Built-up area of 5851.99 Sq. Mtrs. (2) Three Storeyed M.B.A. Electronics Admin Building covering a Built-up area of 5697.81 Sq. Mtrs. (3) Single Storeyed Building covering a Built-up area of 207.68 Sq. Mtrs. (4) Existing transformer on Ground Floor & C.T.P.T. Room covering a Built-up area of 107.17 Sq. Mtrs. (5) Double Storeyed Building Extension covering a Built-up area of 330.95 Sq. Mtrs. & (6) Single Storeyed ISOS Building covering a Built-up area of 568.36 Sq. Mtrs.) including all connections, fittings, electric and water meters and all other easementary rights appurtenant belonging thereto, situated at Village – Wanadongri within the limits of the Grampanchayat Wanadongri in Tashil – Hingna and District – NAGPUR; **(B)** ALL THAT Piece and Parcel of land having an area of 1.11 Hectares (i.e. 2.742 Acres) out of Khasra/Survey No. 257/2 of MOUZA – WANADONGRI, P.H. No. 46 including all types of Trees, Shrubs, Passage, Right of Way, Water Courses and all other easementary rights appurtenant and belonging thereto, situated at Village – Wanadongri within the limits of the Grampanchayat Wanadongri in Tashil – Hingna and District – NAGPUR; **(C)** ALL THAT Piece and Parcel of land having an area of 1.11 Hectares (i.e. 2.742 Acres) out of Khasra/Survey No. 257/3 of MOUZA – WANADONGRI, P.H. No. 46 including all types of Trees, Shrubs, Passage, Right of Way, Water Courses and all other easementary rights appurtenant and belonging thereto, situated at Village – Wanadongri within the limits of the Grampanchayat Wanadongri in Tashil – Hingna and District – NAGPUR; AND **(D)** ALL THAT Piece and Parcel of land having an area of 0.76 Hectares (i.e. 1.879 Acres) out of Khasra/Survey No. 258 of MOUZA – WANADONGRI, P.H. No. 46 including all types of Trees, Shrubs, Passage, Right of Way, Water Courses and all other easementary rights appurtenant and belonging thereto, situated at Village – Wanadongri within the limits of the Grampanchayat Wanadongri in Tashil – Hingna and District – NAGPUR, described more particularly in Schedule given herein below written, to hold the same to an UNTO the Donee as the absolute owner thereof forever free from all encumbrances whatsoever and also free from all taxes, cesses, land revenue etc. payable up to date. That the Donor hereby transfers the land and building by way of gift and the Donee accepts, the Gift of said immoveable properties and accordingly the Donee has also received the possession of said land and building from the Donor.

III. THAT, if the property found encumbered in any manner then the Donor agrees to clear the said encumbrances without affecting the title of the Donee.

IV. THAT, the Donee hereby accepts the said gift of land and building donated by the Donor and the Donor declares that it has good, valid and subsisting title and interest in or to the said land and building.

3228 2012
93 930

Shalinitai Meghe Hospital & Research Center, Hingna Road, Wanadongri, Nagpur-441110

DATTA MEGHE INSTITUTE OF
HIGHER EDUCATION AND RESEARCH,
NAGPUR
Regd. No. Under B.P.T.ACT : E-1260 (N)
(Formerly known as Datta Meghe Institute of Medical Sciences, Nagpur)
Regd. Office : Airey Layout, Pratap Nagar, Nagpur - 440022. Maharashtra (India)
• Ph. : +91 - 712 - 2249462, 2229966, 2229977, 2229988 • Fax : +91 - 712 - 2249329
• Email - dmihertrust@gmail.com • Website - www.dmimsu.edu.in

ट्रस्टींची सभा दिनांक ०४.०५.२०२३

विषय क्र. २ : न्यासास नगर युवक शिक्षण संस्था, नागपूर यांनी दिलेल्या मौजा वानाडोंगरी, सर्व्हे नं. २४५ व २४६, खसरा नं. २५७/२, २५७/३ व २५८ ता. हिंगणा, जिल्हा नागपूर येथील १५.२१३ एकर जमीन, इमारती व साधन सामुग्री इत्यादी संबंधी नगर युवक शिक्षण संस्था, नागपूर व दत्ता मेघे इन्स्टिटयुट ऑफ हायर एज्युकेशन ॲन्ड रिसर्च, नागपूर यांचे मधील होणारी गिफ्ट डीड (Gift Deed) च्या संबंधीत दस्तऐवजावर सही करण्याचे अधिकार देण्याबाबत.

ठराव क्र. २ : न्यासास नगर युवक शिक्षण संस्था, नागपूर यांनी दिलेल्या मौजा वानाडोंगरी, सर्व्हे नं. २४५ व २४६ मधील ७.८५ एकर (३.१८ हे. आर.) व यावरील इमारत बांधकाम क्षेत्रफळ १२७६३.९६ स्क्वे. मि. तसेच खसरा नं. २५७/२ मधील १.११ हे. आर., २५७/३ मधील १.११ हे. आर. व २५८ मधील ०.७६ हे. आर. (या १.११ + १.११ + ०.७६ एकूण २.९८ हे. आर. मिळून ७.३६३ एकर) ता. हिंगणा, जिल्हा नागपूर येथील १५.२१३ एकर जमीन, इमारती व साधन सामुग्री इत्यादी संबंधी नगर युवक शिक्षण संस्था, नागपूर व दत्ता मेघे इन्स्टिटयुट ऑफ हायर एज्युकेशन ॲन्ड रिसर्च, नागपूर यांचे मधे होणारी गिफ्ट डीड (Gift Deed) च्या संबंधीत दस्तऐवजावर सही करण्याचे अधिकार देण्याबाबत सचिवांनी सभेला सांगितले. यावर चर्चा करण्यात आली. चर्चेत असे ठरले की, न्यासास नगर युवक शिक्षण संस्था, नागपूर यांनी दिलेल्या मौजा वानाडोंगरी, सर्व्हे नं. २४५ व २४६ मधील ७.८५ एकर (३.१८ हे. आर.) व यावरील इमारत बांधकाम क्षेत्रफळ १२७६३.९६ स्क्वे. मि. तसेच खसरा नं. २५७/२ मधील १.११ हे. आर., २५७/३ मधील १.११ हे. आर. व २५८ मधील ०.७६ हे. आर. (या १.११ + १.११ + ०.७६ एकूण २.९८ हे. आर. मिळून ७.३६३ एकर) ता. हिंगणा, जिल्हा नागपूर येथील १५.२१३ एकर जमीन, इमारती व साधन सामुग्री इत्यादी संबंधी नगर युवक शिक्षण संस्था, नागपूर व दत्ता मेघे इन्स्टिटयुट ऑफ हायर एज्युकेशन ॲन्ड रिसर्च, नागपूर यांचे मधील होणारी गिफ्ट डीड (Gift Deed) च्या संबंधीत दस्तऐवजावर सही करण्याचे अधिकार न्यासाचे ट्रस्टी, श्री. रवि दिनकरराव मेघे यांना राहील असे सर्वसंमतीने ठरले.

ठराव सर्वानुमते मंजुर

ह /—
सचिव

ह /—
अध्यक्ष

सत्यप्रतिलीपी

Secretary
Datta Meghe Institute of Higher Education
And Research, Nagpur-22

Shalinitai Meghe Hospital & Research Center
Hingna Road, Wanadongri, Nagpur-441110

३२२८/२०२४
२८/३०

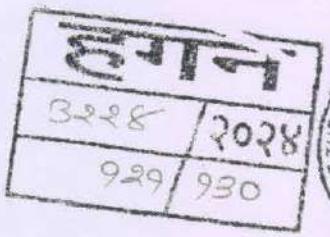
दस्त
3228
2028
929
930

SEAL OF THE JOINT SUB-REGISTRAR

Shalinitai Meghe Hospital & Research Center
Hingna Road Wanadongri, Nagpur-441110

स्थाई लेखा संख्या /PERMANENT ACCOUNT NUMBER

AAATN0914E

नाम /NAME

NAGAR YUWAK SHIKSHAN SANSTHA

निगमन/बनने की तिथि /DATE OF INCORPORATION/FORMATION

25-01-1971

/COMMISSIONER OF INCOME-TAX , VIDARBH/

दस्त

3248 | २०२४

922922 | 930

Shalinitai Meghe Hospital & Research Center
Hingna Road Wanadongri Nagpur-441110

आयकर विभाग
INCOME TAX DEPARTMENT

भारत सरकार
GOVT. OF INDIA

RAJESH M INGLE

MADHUKARRAO JANRAO INGALE

07/12/1969

Permanent Account Number

ACAPI9513Q

Signature

25012011

भारतीय विशिष्ट पहचान प्राधिकरण
Unique Identification Authority of India

नामांकन क्रम / Enrollment No. : 0221/00711/00080

To
Rajesh Madhukarrao Ingle
राजेश माधुकरराव इंगले
civil line,
14 lahanuji nagar,
VTC: Wardha, PO: Wardha,
Sub District: Wardha, District: Wardha,
State: Maharashtra, PIN Code: 442001,
Mobile: 7447399525

55385541

KF553855416FI

आपका आधार क्रमांक / Your Aadhaar No. :

3093 2193 1507

मेरा आधार, मेरी पहचान

भारत सरकार
Government of India

Issue Date: 27/02/2013

राजेश माधुकरराव इंगले
Rajesh Madhukarrao Ingle
जन्म तिथि / DOB: 07/12/1969
पुरुष / Male

3093 2193 1507

हगने
3228 2024
929 930

Shanti Hingne Hospital & Research Center
Hingna Road Wadeghat, Nagpur-441110

आयकर विभाग
INCOME TAX DEPARTMENT

भारत सरकार
GOVT. OF INDIA

स्थायी लेखा संख्या कार्ड
Permanent Account Number Card

AAATS7321N

नाम/ Name
DATTA MEGHE INSTITUTE OF HIGHER EDUCATION AND RESEARCH NAGPUR

20092021

निगमन / गठन की तारीख
Date of Incorporation / Formation
17/06/1988

दिनांक
३१/३/२०२४
३१/३/२०३०

BEFORE THE JOINT SUB-REGISTRAR CLASS-2

Shalinitai Meghe Hospital & Research Center
Hingna Road Wanadongri Nagpur-441110

भारत सरकार
Government of India

आधार

भारतीय विशिष्ट ओळख प्राधिकरण
Unique Identification Authority of India

नोंदणीचा क्रमांक / Enrollment No. : 2006/31627/32747

To
Ravi Dinkar Meghe
रवी दिनकर मेघे
Meghdoot Heights Flat No. 102,
South Ambazari Road,
Shraddhanandpeth,
VTC: Shankar Nagar, PO: Shankar Nagar,
Sub District: Nagpur, District: Nagpur,
State: Maharashtra, PIN Code: 440010,
Mobile: 9823067701

39630586

KF396305866FI

आपला आधार क्रमांक / Your Aadhaar No. :

8600 6879 5654

माझे आधार, माझी ओळख

भारत सरकार
Government of India

आधार

Issue Date: 24/09/2011

रवी दिनकर मेघे
Ravi Dinkar Meghe
जन्म तारीख / DOB: 01/04/1960
पुरुष / Male

8600 6879 5654

माझे आधार, माझी ओळख

R2

R2

R2

हगन
3228 2028

Shalini Hospital & Research Center
Hingna Road Wanadongri Nagpur-441110

SEAL OF THE JOINT SUB-REGISTRAR
सह दुय्यम निबंधक

Shalinitai Meghe Hospital & Research Center
Hingna Road, Wanadongri, Nagpur-441110

भारत सरकार
GOVERNMENT OF INDIA
रोशन प्रदीप वानखेडे
Roshan Pradeep Wankhede
जन्म तारीख/DOB:26/08/1990
पुरुष/ Male
4983 1486 0178
आधार - सामान्य माणसाचा अधिकार

भारत सरकार
Government of India
चेतन अशोकराव निकाळजे
Chetan Ashokrao Nikalje
जन्म तारीख/DOB: 15/07/1989
पुरुष/ MALE
Download Date: 01/02/2021
Issue Date: 16/03/2018
3298 6633 3811
VID : 9131 4313 9248 1951
माझे आधार, माझी ओळख

भारतीय विशिष्ट पहचान प्राधिकरण
UNIQUE IDENTIFICATION AUTHORITY OF INDIA
पता:
S/O: प्रदीप वानखेडे, प्लॉट नं. 742, पाण्याच्या टाकी जवळ न्यू नंदनवन, अयोध्या नगर, नागपूर, महाराष्ट्र, 440024
Address:
S/O: Pradeep Wankhede, Plot No. 742, Near Water Tank New Nandanvan, Ayodhya Nagar, Ayodhya Nagar, Nagpur, Maharashtra, 440024
Aadhaar - Aam Aadmi ka Adhikar

भारतीय विशिष्ट ओळख प्राधिकरण
Unique Identification Authority of India
पत्ता:
मार्फत/आईचे नाव: अशोक निकाळजे, प्लॉट नं. 108, गोंड-हरीम, हनुमान मंदिर जवळ, हनुमान नगर, उमरेड रोड, अयोध्या नगर, नागपूर, महाराष्ट्र - 440024
Address:
S/O: Ashok Nikalje, Plot No. 108, Gonhisim, Near Hanuman Mandir, Hanuman Nagar, Umred Road, Ayodhya Nagar, Nagpur, Maharashtra - 440024
3298 6633 3811
VID : 9131 4313 9248 1951
1947 | help@uidai.gov.in | www.uidai.gov.in

हगन
३२२८ / २०२४
१२४ / १३०

SEAL OF THE JOINT SUB-REGISTRAR CLASS-II
सह दुय्यम निबंधक वर्ग-२, हिंगणा

हगनं
3228 / 2024
926 / 930

OFFICE OF THE JOINT SUB-REGISTRAR HINGNA

Shalinitai Meghe Hospital & Research Center
Hingna Road Nagpur-441110

CHALLAN

MTR Form Number-6

GRN	MH018321582202324E	BARCODE		Date	28/03/2024-14:51:35	Form ID	

Department	Inspector General Of Registration	Payer Details	
Type of Payment	Registration Fee Ordinary Collections IGR	TAX ID / TAN (If Any)	
		PAN No.(If Applicable)	
Office Name	HGN_HINGNA SUB REGISTRAR	Full Name	DATTA MEGHE INSTITUTE OF HIGHER EDUCATION AND RESEARCH
Location	NAGPUR		
Year	2023-2024 One Time	Flat/Block No.	
		Premises/Building	
		Road/Street	WANADONGARI
		Area/Locality	HINGNA
		Town/City/District	
		PIN	4 4 1 1 1 0
		Remarks (If Any)	SecondPartyName=NAGAR YUWAK SHIKSHAN SANSTHA NAGPUR~
		Amount In Words	Thirty Thousand Rupees Only

Account Head Details	Amount In Rs.
0030083301 Amount of Tax	30000.00
Total	30,000.00

DEFACED ₹ 30000.00 DEFACED

Payment Details	IDBI BANK	FOR USE IN RECEIVING BANK			
Cheque-DD Details		Bank CIN	Ref. No.	691033320240328202 78	2861103912
Cheque/DD No.		Bank Date	RBI Date	28/03/2024-14:52:51	Not Verified with RBI
Name of Bank		Bank-Branch		IDBI BANK	
Name of Branch		Scroll No. , Date		Not Verified with Scroll	

Department ID :

Mobile No. : 9823067701

NOTE:- This challan is valid for document to be registered in Sub Registrar office only. Not valid for unregistered document.

सदर चलन केवल दुय्यम निबंधक कार्यालयात नोंदणी करावयाच्या दस्तासाठी लागु आहे. नोंदणी न करावयाच्या दस्तांसाठी सदर चलन लागु नाही.

Challan Defaced Details

Sr. No.	Remarks	Defacement No.	Defacement Date	Userid	Defacement Amount
1	(IS)-273-3224	0009645531202324	28/03/2024-15:56:32	IGR382	30000.00
			Total Defacement Amount		30,000.00

सह दुय्यम निबंधक, वर्ग-२

हिंगणा

Print Date 29-03-2024 04:08:49

Shalinitai Meghe Hospital & Research Center Wanadongri Hingna Road Nagpur-441110

273/3224
शुक्रवार,29 मार्च 2024 3:57 म.नं.

दस्त गोषवारा भाग-1

हगन 322, 930
दस्त क्रमांक: 3224/2024

दस्त क्रमांक: हगन /3224/2024

बाजार मुल्य: रु. 90,12,51,780/- मोबदला: रु. 00/-

भरलेले मुद्रांक शुल्क: रु.5,41,27,170/-

दु. नि. सह. दु. नि. हगन यांचे कार्यालयात

अ. क्रं. 3224 वर दि.29-03-2024

रोजी 3:54 म.नं. वा. हजर केला.

पावती:3754 पावती दिनांक: 29/03/2024

सादरकरणाराचे नाव: **दत्ता मेघे इन्स्टीटयुट आफ हायर एज्युकेशन अॅन्ड रिसर्च तर्फे ट्रस्टी रवि दिनकर मेघे**

नोंदणी फी	रु. 30000.00
दस्त हाताळणी फी	रु. 2600.00
पृष्ठांची संख्या: 130	
एकुण:	32600.00

दस्त हजर करणाऱ्याची सही:

A. Nagpure
सह दुय्यम निबंधक, वर्ग-२
HGN
हिंगणा

A. Nagpure
सह दुय्यम निबंधक, HGN
हिंगणा

दस्ताचा प्रकार: अविभाज्य हिश्याचे पूर्ण बक्षिसपत्र

मुद्रांक शुल्क: (दोन) कोणत्याही नगरपालिका किंवा नगर पंचायत किंवा स्थानगत असलेल्या कोणत्याही कटक क्षेत्राच्या हद्दीत किंवा मुंबई महानगर प्रदेश ॥ विकास प्रा॥धिकरणाच्या हद्दीत असलेल्या कोणत्याही ग्रामीण क्षेत्रात, किंवा मुंबई मुद्रांक (मालमत्तेच्या प्रत्यक्ष बाजार मूल्याचे निर्धारण) नियम, 1995 अन्वये प्रकाशित झालेल्या वार्षिक विवरणपत्रातील दराप्रमाण् प्रभाव क्षेत्रात.

शिक्का क्रं. 1 29 / 03 / 2024 03 : 54 : 42 PM ची वेळ: (सादरीकरण)

शिक्का क्रं. 2 29 / 03 / 2024 03 : 56 : 08 PM ची वेळ: (फी)

हगन
3228 2024
922 930

SEAL OF THE JOINT SUB-REGISTRAR CLASS-II सह दुय्यम निबंधक वर्ग-२ हिंगणा

Shalinitai Meghe Hospital & Research Center
Hingna Road Wanadongri Nagpur-441110

29/03/2024 4 01:04 PM

दस्त गोषवारा भाग-2

हगन 930 - 980
दस्त क्रमांक:3224/2024

दस्त क्रमांक :हगन/3224/2024
दस्ताचा प्रकार :-अविभाज्य हिश्याचे पूर्ण बक्षिसपत्र

अनु क्र.	पक्षकाराचे नाव व पत्ता	पक्षकाराचा प्रकार	छायाचित्र	ठसा प्रमाणित
1	नाव:नगर युवक शि. स. नागपुर तर्फे कोषाध्यक्ष मनिष बलराम वैदय, नगर युवक शि. स. नागपुर तर्फे कोषाध्यक्ष, नगर युवक शिक्षण संस्था नागपुर च्या तर्फे दस्तऐवज प्रवेशासाठी क.मु. ट्रस्टी राजेश मधुकरराव इंगळे पत्ता:प्लॉट नं: -, माळा नं: -, इमारतीचे नाव: -, ब्लॉक नं: -, रोड नं: अत्रे लेआऊट नागपूर आधार नं.309321931507, महाराष्ट्र, NAGPUR. पॅन नंबर:AAATN0914E	लिहून देणार वय :-54 स्वाक्षरी:-		✓
2	नाव:दत्ता मेघे इन्स्टीटयुट आफ हायर एज्युकेशन अॅन्ड रिसर्च तर्फे ट्रस्टी रवि दिनकर मेघे पत्ता:प्लॉट नं: -, माळा नं: -, इमारतीचे नाव: -, ब्लॉक नं: -, रोड नं: -, महाराष्ट्र, नागपुर. पॅन नंबर:AAATS7321N	लिहून घेणार वय :-63 स्वाक्षरी:-		✓

वरील दस्तऐवज करुन देणार तथाकथीत अविभाज्य हिश्याचे पूर्ण बक्षिसपत्र चा दस्त ऐवज करुन दिल्याचे कबुल करतात.
शिक्का क्र.3 ची वेळ:29 / 03 / 2024 03 : 58 : 41 PM

A. Nagpure
सह दुय्यम निबंधक, वर्ग-२
हिंगणा

ओळख:-
खालील इसम असे निवेदीत करतात की ते दस्तऐवज करुन देणा-यांना व्यक्तीश: ओळखतात, व त्यांची ओळख पटविलात

अनु क्र. पक्षकाराचे नाव व पत्ता छायाचित्र ठसा प्रमाणित

दस्तऐवज निष्पादनाचा कबुलीजबाब देणाऱ्या अनु क्र. 1, या पक्षकारांची ओळख संगणी-आधारित - आधार प्रणालीद्वारे पडताळण्यात आली आहे. त्याबाबत प्राप्त माहिती पुढीलप्रमाणे आहे,

Sr. No.	Type of Party & Name	Date & Time of Verification with UIDAI	Information received from UIDAI (Name, Gender, UID, Photo)	
1	पॉवर ऑफ़ अटॉर्नी होल्डर ट्रस्टी राजेश मधुकरराव इंगळे	29/03/2024 03:59:43 PM*	राजेश मधुकरराव इंगळे M 118735360805363712	

शिक्का क्र.4 ची वेळ:29 / 03 / 2024 03 : 59 : 47 PM

A. Nagpure
सह दुय्यम निबंधक, वर्ग-२
हिंगणा

Payment Details.

sr.	Purchaser	Type	Verification no/Vendor	GRN/Licence	Amount	Used At	Deface Number	Deface Date
1		Certificate	IGR378/150/2023	4600902	54127170	SD		
2		eChallan		MH018321582202324E	30000	RF	0009645531202324	29/03/2024
3		DHC		0324288926411	600	RF	0324288926411D	29/03/2024
4		DHC		0324282520370	2000	RF	0324282520370D	29/03/2024

[SD:Stamp Duty] [RF:Registration Fee] [DHC: Document Handling Charges]

नंबराचे बुकाचे 3224 /2024
३२२४ नंबरी नोंदला
प्रमाणित करण्यात येते कि,
वा दस्ताला एकुण 980 पाने आहेत.

A. Nagpure
सह दुय्यम निबंधक, वर्ग-२
हिंगणा
दि २९ मार्च ०३ सन २०२४

Know Your Rights as Registrants

1. Verify Scanned Document for correctness through thumbnail (4 pages on a side) printout after scanning.
2. Get print immediately after registration.

For feedback, please write to us at feedback.isarita@gmail.com

हगन
3224 2024
930 930

Shalinitai Meghe Hospital & Research Center, Hingna Road Wanadongri, Nagpur-441110

SHALINITAI MEGHE HOSPITAL & RESEARCH CENTER

OPD FACILITIES

Building	Location	Department	No of OPD Chambers
SMHRC	Ground Floor	Medicine	4
		Surgery	4
		Orthopedics	4
		ENT	4
		Ophthalmology	4
		Dental	1
		Dermatology	4
		Community Medicine	1
DBASI	Ground Floor	CVTS	1
		Neurology	1
		Neuro Surgery	1
		Urology	1
	First Floor	Nephrology	1
		Cardiology	1
		IR	1
		Endocrinology/ Diabetic Clinic	1
		Gastro/Onco-Surgery	1
		Pain Clinic /Rheumatology	1
Workshop	Ground Floor	Psychiatric	4
		Respiratory	3
MCH	Ground Floor	Pediatrics	4
		Gynecology & Obstetrics	4
	Lower Ground Floor	IVF	2

Shalinitai Meghe Hospital & Research Center Hingna Road Wanadongri Nagpur-441110

SHALINITAI MEGHE HOSPITAL & RESEARCH CENTER

No of IPD Department

S.No.	Department	No of Beds
1	Medicine	225
2	Surgery	200
3	Ophthalmology	30
4	ENT	30
5	Dermatology	20
6	Psychiatry	25
7	Gynecology & Obstetrics	125
8	Pediatrics	125
9	Orthopedics	100
10	Respiratory	20
11	EMD	30
12	OTHE BEDS	95

(16)

Government of Maharashtra
Public Health Department
CIVIL SURGEON,
GENERAL HOSPITAL NAGPUR

Certificate Of Registration

Under Section 5 of the
Bombay Nursing Home Registration Act 1949
(Extension of Provision)

FORM 'C' (Under Rule 5)

This is to certify that Shri/Smt/Hospital ***Dr. Vasant Gawande*** has been registered under the Bombay Nursing Home Registration Act 1949 in respect of name of Nursing Home ***Shalinitai Meghe Hospital and Research Centre, Wanadongari, Tq. Hingna Dist: Nagpur - 441110*** and has been authorized to carry on the said Nursing Home.

Registration No: **193/2024.** Maternity Cots: **125.**

Date of registration: **18/04/2024.** Other Nursing Cots: **895.**

This Certificate shall be valid up to **31st March 2027.**

Date of Issue: 30 /08 /2024.

OFFICE OF THE CIVIL SURGEON * NAGPUR *

Civil Surgeon
General Hospital, Nagpur.

CIVIL SURGEON
GENERAL HOSPITAL NAGPUR

Shalinitai Meghe Hospital & Research Center
Hingna Road Wanadongari Nagpur-441110

SHALINITAI MEGHE HOSPITAL & RESEARCH CENTER

LIST OF INSTRUMENTS -Pathology

No	Item/Equipment	Quantity	Company
1	Cell Counter	2	Beckman Coulter
2	Manual Coagulometer	1	
3	Refrigerator	1	HAIER
4	Incubator	1	Beckman Coulter
5	Centrifuge	1	REMI
6	Micropipette 1000 µl		
7	Microscope	1	
8	Microscope		
9	Q LINE BIOTEC FOR Hb.Electrophoresis	1	Q Line Biotech
1	Automatic Tissue Processor	1	Leica
2	Microtome Rotatory	1	Leica
3	Tissue flotation bath	1	
4	Hot Plate	1	Tempo pvt Ltd
5	Induction	1	Pigon
6	Weighing machine (electrical)	1	
7	Refrigerator 415 Lit.	1	Samsung
8	Slide warming Table (Weswox)	1	WESWEX
9	Microtome Semiautomatic	1	Lyrics
10	Cryostat machine	1	Leica
11	Antigen ret ravelling system		Pathn Situ
12	Humidity chamber	1	Pathn Situ
13	Pentahead Microscope	1	Olympus CX 43
14	Centrifuge machine	1	remi

LIST OF TESTS -Pathology

SR.NO	Description
1	ABDOMINAL FLUID FOR CYTOLOGY
2	APTT (ACTIVATED PARTIAL THROMBOPLASTIN TIME)
3	ASCITIC FLUID - ROUTINE
4	ASCITIC FLUID FOR CYTOLOGY
5	Absolute Eosinophils count
6	BLEEDING DISORDER PANEL- PT APTT
7	BLEEDING TIME
8	BLOOD GROUP & RH TYPE
9	BONE MARROW + PS
10	BONE MARROW SMEAR EXAMINATION AND CYTOCHEMISTRY
11	BONE MARROW SMEAR EXAMINATION WITH IRON STAIN
12	BRONCHIAL ASPIRATE FOR CYTOLOGY
13	BRONCHIAL WASH FOR CYTOLOGY
14	BTCT
15	CBC
16	CBC WITH RETIC
17	CBC WITH SEPTIC SCREEN
18	COAGULATION PROFILE -HEAM
19	CSF - FLUID ROUTINE
20	CSF FOR CYTOLOGY

21	CYSTIC FLUID FOR CYTOLOGY
22	CYTOLOGY - BODY FLUID FOR MALIGNANT CELLS
23	CYTOLOGY - FNAC
24	CYTOLOGY - PAPSMEAR
25	DCT-COOMBS TEST - DIRECT
26	DIFFERENT LEUCOCYTE COUNT -HEAM
27	ENDOMETRIAL ASPIRATE
28	ER
29	ESR
30	FROZEN SECTION
31	HB - HEMOGLOBIN
32	HB ELECTROPHORESIS / HB HPLC (QUANTATIVE)
33	HER2
34	HISTOPATH - BIOPSY REVIEW
35	HISTOPATH - LARGE BIOPSY (HYSTERECTOMY)
36	HISTOPATH - LARGE SPECIMEN (OTHERS)
37	HISTOPATH - LARGE SPECIMEN (OTHERS)(FREE STUDY SAMPLE)
38	HISTOPATH - MEDIUM SPECIMEN (BIOPSY)
39	HISTOPATHOLOGICAL EXAMINATION(PER CASE)
40	ICT-COOMBS TEST - INDIRECT
41	MALARIAL ANTIGEN / HRP-2
42	PARTIAL PROTHROMBIN TIME (PTT)
43	PERICARDIAL FLUID FOR CYTOLOGY
44	PERIPHERAL SMEAR EXAMINATION-HAM
45	PERITONIAL FLUID FOR CYTOLOGY
46	PHERIPHERAL SMEAR -HEAM
47	PLATELET COUNT
48	PLEURAL FLUID - ROUTINE
49	PLEURAL FLUID FOR CYTOLOGY
50	PR
51	PREMATURE CELLS - HEAM
52	PS FOR OPINION
53	PS-CBC(CBC WITH PS)
54	PT - PROTHROMBIN TIME - INR AND INDEX
55	R B C COUNT - HEAM
56	RAPID TEST FOR MALARIA
57	RETICULOCYTE COUNT
58	SICKLING
59	SMEAR FOR MALARIA PARASITE (PS FOR MP)
60	SPUTUM FOR CYTOLOGY
61	STOOL FOR OCCULT BLOOD
62	SYNOVIAL FLUID -HEAM
63	SYNOVIAL FLUID FOR CYTOLOGY
64	THYROID CYTOLOGY
65	TLC DLC PS
66	TOTAL W.B.C -HEAM
67	TOXIC W.B.C -HEAM
68	URINE - BS
69	URINE R/M
70	VAGINAL SMEAR

SHALINITAI MEGHE HOSPITAL & RESEARCH CENTER

LIST OF INSTRUMENTS -Biochemistry

No	Item/Equipment	Quantity	Company
1	Biochemistry Analyser	1	Beckman Coulter
2	Immunoassay Analyser	1	Beckman Coulter
3	Semiautomated Analyser	1	Robonik
4	Electrolyte Analyzer	1	Mediquip
5	Centrifuge	1	REMI
6	Incubator	1	COSLAB
7	Refrigerator	2	HAIER
8	Micropipette(5 to 50µl)	1	Menlette
9	Micropipette(100 to 100µl)	1	Durapet
10	DIMENSION EXL 200	1	SEIMENS Healthineers
11	Advia Centaur CP	1	SEIMENS Healthineers
12	Q LINE BIOTEC FOR HBA1c	1	Q Line Biotech

	LIST OF LIST -Biochemistry
SR.NO	**Description**
1	AFP
2	ALKALINE PHOSPHATASE (ALP)
3	ANTI MULLERIAN HORMONE (AMH)
4	ASCITIC FLUID (PROTEIN)
5	B12(VITAMIN B12)
6	BHCG
7	BILIRUBIN
8	BLOOD GAS ANALYSIS
9	BODY FAT PERCENTAGE MEASUREMENT
10	BODY FLUID (CSF/ASCITIC FLUID ETC.)SUGAR PROTEIN ETC.
11	BUN (BLOOD UREA NITROGEN)
12	C.P.K.
13	CA 125
14	CA 19.9
15	CALCIUM (SERUM CALCIUM TOTAL)
16	CEA
17	CHOLESTEROL(SERUM)
18	CKMB
19	CORTISOL
20	CREATININE
21	CREATININE CLEARANCE
22	CRP(QUANTITATIVE)
23	CSF ANALYSIS - BIOCHEM
24	CSF Protein
25	D-DIMER

Shalinitai Meghe Hospital & Research Center Hingna Road Wanadongri Nagpur-441110

26	D2(VITAMIN D2)
27	FBS-BLOOD GLUCOSE FASTING
28	FLUID AMYLASE
29	FOETAL HAEMOGLOBIN (HBF)
30	FREE T3
31	FREE T4
32	FSH
33	FT3, FT4 AND TSH
34	GAMMA - GT
35	GTT - GLUCOSE TOLERANCE TEST (75 GRAM GLUCOSE)
36	HBA1C - GLYCOSYLATED HAEMOGLOBIN
37	HDL CHOLESTEROL
38	HS CRP
39	INSULIN
40	IRNS-Iron studies
41	IRON (SERUM)
42	KFT (KIDNEY FUNCTION TEST)
43	LDH
44	LFT (LIVER FUNCTION TEST)
45	LIPASE
46	LIPID PROFILE
47	NA K (SODIUM - POTASIUM)
48	PHOSPHORUS
49	PLEURAL FLUID ANALYSIS - BIOCHEM
50	PMBS-BLOOD GLUCOSE POSTMEAL
51	POTASSIUM (SERUM)
52	PSA
53	RBS (RANDOM BLOOD SUGAR)
54	SERUM AMYLASE
55	SERUM FERRITIN
56	SERUM MAGNESIUM
57	SERUM TOTAL PROTEIN (A/G RATIO)
58	SGOT
59	SGPT
60	SODIUM (SERUM)
61	SUGAR - FAST - POST MEAL
62	T3
63	T3+T4
64	T4
65	TFT-(T3 T4 TSH) (THYROID PROFILE)
66	TIBC
67	TRIGLYCERIDES
68	TROPONIN I
69	TSH
70	UREA
71	URIC ACID (SERUM)
72	URINARY AMYLASE

73	URINARY CREATININE 24 HRS.
74	URINARY SODIUM & POTASSIUM
75	Urinary Protein
76	Urinary Protein/Creatinine ratio
77	Urine Albumin
78	Urine Creatinine
79	Urine albumin Creatinine Ratio
80	eGFR
81	VIT.D

SHALINITAI MEGHE HOSPITAL & RESEARCH CENTER

LIST OF INSTRUMENTS -Microbiology

No	Item/Equipment	Quantity	Company
1	LAMINAR AIR FLOW	1	COSLAB
2	LAMINAR AIR FLOW	1	MICROFILT
3	REFRIGRATOR	1	HAIER
4	REFRIGRATOR	1	HAIER
5	REFRIGRATOR	1	
6	REFRIGRATOR	1	SAMSUNG C
7	REFRIGRATOR	1	SAMSUNG C
8	REFRIGRATOR	1	SAMSUNG C
9	REFRIGRATOR	1	SAMSUNG C
10	REFRIGRATOR	1	SAMSUNG C
11	REFRIGRATOR	1	SAMSUNG C
12	INCUBATOR	1	COSLAB
13	INCUBATOR	1	AJANTA
14	INCUBATOR	1	COSLAB
15	INCUBATOR	1	COSLAB
16	INCUBATOR	1	
17	INCUBATOR	1	
18	INCUBATOR	1	
19	INCUBATOR	1	AJANTA
20	BOD INCUBATOR	1	OMNIX 96+ PPI
21	BOD INCUBATOR	1	V11RAC
22	CENTRIFUGE MACHINE	1	REMI
23	CENTRIFUGE MACHINE	1	REMI
24	CENTRIFUGE MACHINE	1	REMI
25	VDRL SHAKER	1	REMI
26	VDRL SHAKER	1	REMI
27	VDRL SHAKER	1	REMI
28	BINOCULAR MICROSCOPE	90	LYNX
29	LIGHT MICROSCOPE (BINOCULAR)	1	LOWRENCE
30	LIGHT MICROSCOPE (BINOCULAR)	1	LABOMATE
31	LIGHT MICROSCOPE (BINOCULAR)	1	LOWRENCE
32	LIGHT MICROSCOPE (BINOCULAR)	1	LABOMATE
33	LIGHT MICROSCOPE (BINOCULAR)	1	LABOMATE
34	WATER BATH	1	COSLAB
35	AUTOCLAVE	1	
36	AUTOCLAVE	1	
37	AUTOCLAVE	1	
38	AUTOCLAVE	1	BTI 02A
39	AUTOCLAVE	1	BTI 02A
40	AUTOCLAVE	1	BTI 02A
41	HOT AIR OVEN	1	BTI 02A
42	HOT AIR OVEN	1	UNIVERSAL
43	HOT AIR OVEN	1	OMNIX*96
44	HOT AIR OVEN	1	
45	WEIGHING MACHINE	1	

46	WEIGHING MACHINE	1	
47	DIGITAL COLONY COUNTER	1	AER
48	BIO SAFTY CABINET	1	COSLAB
49	BIO SAFTY CABINET	1	MICROFILT
50	BIO SAFTY CABINET	1	MICROFILT
51	BIO SAFTY CABINET	1	MICROFILT
52	DEEP FREEZER	1	BLUESTAR
53	ELISA READER	1	ROBONIK
54	ELISA WASHER	1	ROBONIK
55	PH ELECTRODE	1	
56	MAGNIFYING GLASS	4	
57	SERUM INSPISSATOR	1	
58	STAGE MICROMETER	1	
59	EYE-PIECE	1	
60	DISTILATION PLANT	1	STEEL
61	CO2 INCUBATOR	2	
62	BACT AERT 3D	1	BIOMERIEUX
63	GAS PACK JAR	2	
64	THERMOHYGROW METER	5	
65	VITEK 2 COMPACT 30	1	BIOMERIEUX
66	SEITZE FILTER	1	
67	SEITZE FILTER	1	
68	ANAEROBIC JAR(MCLNTOSH JAR)	1	
69	ANAROBIC JAR(MCLNTOSH JAR)	1	
70	Pippette stand	2	
71	DEEP FREZER	1	BLUESTAR
72	MICRO PPITTEE 100-1000	2	ACCUPET
73	MICRO PPITTEE 0.5-10	1	ACCUPET
74	MICRO PPITTEE 20-200	1	ACCUPET
75	MICRO PPITTEE 0.5-50	1	ACCUPET
76	FOGGING MACHINE	1	

LIST OF TESTS-Microbiology

SR.NO	Description
1	ANAEROBIC CULTURE
2	ASO
3	Antibiotic sensitivity test (VITEK 2 AST)
4	BLOOD AND BODY FLUID CULTURE(BACT ALERT 3D FOR TUBERCULOSIS)
5	BLOOD(CULTURE & SENSITIVITY)
6	BODY FLUIDS(CULTURE & SENSITIVITY)
7	BODY FLUIDS(MICROSCOPIC EXAMINATION)
8	Blood culture (BACT/ALERT 3D)per bottle
9	CHIKUNGUNIYA TEST (ICT)
10	COVID-19 RT PCR
11	CONJUNCTIVAL SWAB(CULTURE & SENSITIVITY)
12	CONJUNCTIVAL SWAB(GRAM STAINING)
13	CRP
14	CSF(AFB STAINING)
15	CSF(CULTURE & SENSITIVITY)

Shalinitai Meghe Hospital & Research Center
Hingna Road Wanadongri Nagpur-441110

16	CSF(GRAM STAINING)
17	CSF(MICROSCOPIC EXAMINATION)
18	CSF(NIGROSIN STAINING)
19	DENGUE NS1 ANTIGEN & IGM & IGG ANTIBODIES (ICT)
20	EAR SWAB (CULTURE & SENSITIVITY)
21	EAR SWAB(GRAM STAINING)
22	FUNGAL CULTURE
23	H.I.V.(ICT)
24	HBSAG (ICT)
25	HCV (ICT)
26	HCV QUANTITATIVE PCR
27	HIV-1 QUANTITATIVE PCR
28	IDENTIFICATION OF BACTERIA(VITEK 2 ID)
29	IDENTIFICATION+ANTIBIOTIC SENSITIVITY TEST(VITEK 2 (ID+AST))
30	LEPTOSPIRA IGG & IGM (ICT)
31	OTHER (CULTURE & SENSITIVITY)
32	OTHER (GRAM STAINING)
33	OTHER (MICROSCOPIC EXAMINATION)
34	PUS (10% KOH MOUNT)
35	PUS (AFB STAINING)
36	PUS (GRAM STAINING)
37	PUS(CULTURE & SENSITIVITY)
38	RA
39	RPR
40	SCRUB TYPHUS IGM ANTIBODY (ICT)
41	SKIN SCRAPING FOR FUNGUS
42	SLIT SKIN SMEAR
43	SPUTUM (10% KOH MOUNT)
44	SPUTUM (GRAM STAINING)
45	ET SECRETION CULTURE FOR VAP
46	SPUTUM FOR AFB STAINING
47	SPUTUM(CULTURE & SENSITIVITY)
48	STOOL C/S (CULTURE AND SENSITIVITY)
49	STOOL-MICROSCOPY
50	THROAT SWAB (ALBERT'S STAINING)
51	THROAT SWAB (GRAM STAINING)
52	THROAT SWAB(CULTURE & SENSITIVITY)
53	TISSUE/ENDOMETRIUM (AFB STAINING)
54	URINE (MICROSCOPIC EXAMINATION)
55	URINE CULTURE FOR CAUTI
56	URINE(CULTURE & SENSITIVITY)
57	VAGINAL SWAB (GRAM STAINING)
58	VAGINAL SWAB(CULTURE & SENSITIVITY)
59	VAGINAL SWAB(MICROSCOPIC EXAMINATION)
60	ELISA

SHALINITAI MEGHE HOSPITAL & RESEARCH CENTER

LIST OF INSTRUMENTS -other Diagnostic Services

SN.	EQUIPMETS
1	ECG MACHINE
2	EEG MACHINE
3	PFT MACHINE
4	ENDOSCOPY MACHINE
5	BUILIRUBIN MACHINE
6	PT. MONITOR
7	AUDIOMETRY
8	AUDIOMETRY
9	TMT MACHINE
10	CHOLONOSCOPY MACHINE
11	CO2 LASER
12	DIODE LASER
13	GLUCOMETER

LIST OF Test -other Diagnostic Services

SN.	TEST
1	ECG
2	EEG
3	PFT
4	ENDOSCOPY
5	JAUNDICE
6	ALL VITALS
7	SPEECH THERAPY
8	AUDIOMETRY
9	TMT
10	CHOLONOSCOPY
11	FACIAL
12	FACIAL
13	DIABITIC TEST

Shalinitai Meghe Hospital & Research Center Hingna Road Wanadongri Nagpur-441110

SHALINITAI MEGHE HOSPITAL & RESEARCH CENTER

LIST OF INSTRUMENTS -Radiology

S.No.	Item/Equipment	Quantity
1	CT Scan GE Medical System | Model : Revolution ACT | Eqp.ID 5:18 PMG-XL-161675	1
2	Radiography (Mobile)| Skanray Technologies Pvt. Ltd| Model:Skanmobile| Eqp.ID:G-XR-161834	1
3	Radiography & Fluroscopy (Fixed) | Vision Medical Eqp. Pvt. LTd.| Model : Vision-800 Eqp.ID:G-XR-	1
4	Cath Lab Philips Medical System : Model : Azurion 5 M12 | Eqp.No.: G-XL-165840	1
5	C-Arm- Kiran Medical System Model:Infinity Eqp.ID:G-XR-182444	1
6	C-Arm Allengers Medical Systems Ltd., India : Model : Allenger HF-59 Plus | Eqp ID: G-XR-185258	1
7	Radiography (Mobile) | Latome Elec. (I) Pvt. Ltd.| Model:Alerio Smart 4200| Eqp.ID:G-XR-185559	1
8	Radiography (Mobile) | Latome Elec. (I) Pvt. Ltd.| Model:Alerio Smart 4200| Eqp.ID:G-XR-187756	1
9	Radiolgraphy (Mobile) | Latome Elec. (I) Pvt. Ltd.| Model:Alerio Smart 4200| Eqp.ID:G-XR-187757	1
10	Radiography (Fixed) | Allengers Med. System| Model:MARS-30 | Eqp.ID: G-XR-191912	1
11	Radiography (Fixed) | Allengers Med. System| Model:MARS-50 | Eqp.ID: G-XR-191911	1
12	Radiography & Fluroscopy (Fixed) | Vision Medical Eqp. Pvt. LTd.| Model : Vision-800 Eqp.ID:G-XR-	1
13	Mammography Hologic Inc.M-IV Series Eqp.ID:G-XR-64946	1
14	Radiography (Mobile) Adonis Medical System Pvt. Ltd, India | Model : AE100 Eqp.ID: G-XR-115381	1
15	Radiography (Mobile) Adonis Medical System Pvt. Ltd, India | Model : AE60 Eqp.ID: G-XR-115378	1
16	Radiography (Fixed) Adonis Medical System Pvt. Ltd, India : Model: AE 300 : Eqp.ID: G-XR-115406	1
17	Radiography (Fixed) | Adonis Medical System Pvt. Ltd, India | Model :AE 600 |Eqp ID :G-XR-120509	1
18	C-Arm Allengers Medical Systems Ltd., India : Model : HF49R-SR | Eqp ID: G-XR-120743	1
19	Dental (Infra Oral) M/s Bio-Medicare Imagine Company | Model: Biodent-1070D/WM/C | Eqp.No:G-XR-	1
20	Dental (OPG) CS 8100 Carestream Healh Inc. Sr.No.LFIG165 Eqp.ID:G-XR-192698	1
21	MRI GE Healthcare Private Ltd. SR.No.R8374	1
22	USG Wipro GE Sr.No.VP8202116	1
23	USG Wipro GE Logiq P9 Sr.No.LP9051153	1
24	USG Esaote X Sr.No.341288	1
25	USG Philips Clearview 350 Sr.No.SZ72380039	1
26	USG 2 D Echo Vivid T8 Sr.No.6010046 WXO	1
27	USG Philpis CX50 Sr.No.9492205047	1
28	USG Wipro GR Logiq V2 Sr.No.6034795WXO	1
29	USG Wipro GE Versana Essential R2VA Sr.No.82553WS9	1
30	USG Wipro GE Voluson S8 T 22 Sr.No.VS8221184	1
31	USG Philips Model 795148 Sr.No.US024P1884	1

LIST OF TESTS -Radiology

SR.NO	Description
1	Abdomen & Pelvis for KUB
2	Abdomen AP Supine or Erect (One film)
3	Abdomen Lateral view (one film)
4	Abdomen USG
5	Arterial Colour Doppler
6	Barium Enema (Single contrast/double contrast)
7	Barium Meal follow through
8	Barium Swallow
9	Barium Upper GI study
10	Barium Upper GI study (Double contrast)
11	Biophysical score
12	Brain I Heart FDG PET / CT Scan
13	Brain Perfusion SPECT Scan with Technetium 99m radiopharmaceuticals.
14	CECT Chest
15	CT Angio-Neck Vessels
16	CT Guided Trucut Biopsy
17	CT Guided intervention -percutaneous catheter drainage/tube placement
18	CT Guided intervention â€"FNAC
19	CT Scan Chest - without contrast (for lungs)
20	CT Scan Enteroclysis
21	CT Scan Head- with Contrast -With Contrast including CTangiography
22	CT Scan Head-Without Contrast
23	CT Scan Limbs -With Contrast including CT angiography
24	CT Scan Limbs -Without Contrast
25	CT Scan Lower Abdomen (Incl. Pelvis) Without Contrast
26	CT Scan Lower Abdomen (incl. Pelvis) With Contrast
27	CT Scan Neck â€" With Contrast
28	CT Scan Neck â€" Without Contrast

Shalinitai Meghe Hospital & Research Center Hingna Road Wanadongri Nagpur-441110

29	CT Scan Orbits - With Contrast
30	CT Scan Orbits - Without Contrast
31	CT Scan Spine (Cervical, Dorsal, Lumbar, Sacral)â€"without Contrast
32	CT Scan Temporal bone â€" without contrast
33	CT Scan Whole Abdomen With Contrast
34	CT Scan Whole Abdomen Without Contrast
35	CT Scan angiography abdomen/ Chest
36	CT Scan of Para Nasal Sinuses - With Contrast
37	CT Scan of Para Nasal Sinuses- Without Contrast
38	CT Scan- Dental
39	CT Urography
40	CT coronary angiography
41	Cardiac CT scan
42	Cardiac MRI
43	Cardiac PET
44	Carotid Doppler
45	Cephalography
46	Chest Lateral (one film)
47	Chest PA view (one film)
48	Colour Doppler, renal arteries/any other organ
49	Contrast Hystero-Salpingography (HSG)
50	Contrast enhanced USG
51	Dental IOPA X-ray
52	Dexa Scan Bone Densitometry - Three sites (Spine, Hip &extremity)
53	Dexa Scan Bone Densitometry - Two sites
54	Dexa Scan Bone Densitometry Whole body
55	Dynamic Renography with Captopril
56	Dynamic Renography with Diuretic.
57	Dynamic Renography.
58	ERCP (Endoscopic Retrograde Cholangio â€"Pancreatography)
59	Extremities, bones & Joints AP & Lateral views (Two films)
60	FDG Whole body PET / CT Scan
61	Fetal nuchal Translucency
62	Gallium-68 Peptide PET / CT imaging for Neuroendocrine Tumor
63	Gastric emptying
64	Gastro esophageal Reflux Study (GER Study)
65	Gastro intestinal Bleed (GIoB.) Study with Technetium 99m labeled RBCs.
66	General:Fistulography / Sinography/Sialography/Dacrocystography/ T-Tube cholangiogram
67	Hepatobiliary Scintigraphy.
68	Hepatosplenic scintigraphy with Technetium-99m radiopharmaceuticals
69	High resolution computed Tomography (HRCT Chest)
70	Indium labelled octreotide Scan
71	Intravenous Pyelography (IVP)
72	Iodine-131 Whole Body Scan
73	Lung Perfusion Scan
74	Lung Ventilation & Perfusion Scan (V/Q Scan)
75	MR Enteroclysis
76	MR Temporal Bone/ Inner ear with contrast
77	MR Temporal Bone/ Inner ear without contrast
78	MR angiography.
79	MR cholecysto-pancreatography.
80	MR for Salivary Glands with Sialography
81	MRI Abdomen â€" With Contrast
82	MRI Abdomen â€" Without Contrast
83	MRI Angiography - with contrast
84	MRI Ankle Single joint - Without contrast
85	MRI Ankle both joints - With contrast
86	MRI Ankle both joints - Without contrast
87	MRI Ankle single joint - With contrast
88	MRI Brain â€" Without Contrast
89	MRI Breast - With Contrast
90	MRI Breast - Without Contrast
91	MRI Cervical/ Cervico Dorsal Spine â€" With Contrast
92	MRI Cervical/Cervico Dorsal Spine â€" Without Contrast
93	MRI Cervical/Cervico Dorsal Spine-Without Contrast

94	MRI Chest â€" With Contrast
95	MRI Chest â€" Without Contrast
96	MRI Dorsal/ Dorso Lumbar Spine - Without Contrast
97	MRI Dorsal/ Dorso Lumbar Spine â€" With Contrast
98	MRI Extremities - With contrast
99	MRI Extremities - Without contrast
100	MRI Head â€" With Contrast
101	MRI Hip - With contrast
102	MRI Hip â€" without contrast
103	MRI Lumbar/ Lumbo-Sacral Spine â€" With Contrast
104	MRI Lumbar/ Lumbo-Sacral Spine â€" Without Contrast
105	MRI Mammography
106	MRI Nasopharynx and PNS â€" With Contrast
107	MRI Nasopharynx and PNS â€" Without Contrast
108	MRI Neck - Without Contrast
109	MRI Neck- with contrast
110	MRI Orbits â€" With Contrast
111	MRI Orbits â€" Without Contrast
112	MRI Pelvis â€" Without Contrast
113	MRI Pelvis â€" with contrast
114	MRI Shoulder both joints â€" With contrast
115	MRI Shoulder â€" With conntrast
116	MRI Shoulder â€" Without contrast
117	MRI Spine Screening - Without Contrast
118	MRI Temporomandibular â€" B/L - With contrast
119	MRI Temporomandibular â€" B/L - Without contrast
120	MRI Wrist Both joints - With contrast
121	MRI Wrist Single joint - With contrast
122	MRI Wrist Single joint - Without contrast
123	MRI Wrist both joints - Without contrast
124	MRI knee Single joint - With contrast
125	MRI knee Single joint - Without contrast
126	MRI knee both joints - With contrast
127	MRI knee both joints - Without contrast
128	MRI shoulder both Joints - Without contrast
129	MRI-Prostate (Multi-parametric)
130	Mammography B/L
131	Mastoids: Towne view, oblique views (3 films)
132	Meckels Scan
133	Micturating Cystourethrography (MCU)
134	Myelography
135	Neonatal head (Tranfontanellar)
136	Neonatal spine
137	OPG X-ray
138	Occlusal X-ray
139	PNS view (1 film)
140	Parathyroid Scan
141	Pelvic USG (prostate, gynae, infertility etc)
142	Pelvis AP (one film)
143	Percutaneous transhepatic cholangiography (PTC)
144	Renal Cortical Scintigraphy with Technetium 99m Dimercaptosuccinic acid (DMSA)
145	Rest thallium / Myocardial Perfusion Scintigraphy
146	Retrograde Urethrography (RGU)
147	Scintimammography.
148	Skull AP & Lateral (2 films)
149	Small bowel enteroclysis
150	Small parts USG (scrotum, thyroid , parathyroid etc)
151	Spine AP & Lateral (2 films)
152	Stress Cardiac MRI
153	Stress thallium / Myocardial Perfusion Scintigraphy
154	Temporomandibular (TM) Joints (one film)
155	Testicular Scan
156	Three phase whole body Bone Scan
157	Thyroid Scan with Technetium 99m Pertechnetate.
158	Thyroid Uptake measurements with 131-Iodine.

159	Triple Phase CT abdomen
160	USG Breast
161	USG Hysterosalpingography (HSG)
162	USG for Obstetrics - Anomalies scan
163	USG guided intervention - biopsy
164	USG guided intervention - nephrostomy
165	USG guided intervention- FNAC
166	Ultrasound Guided Percutaneous Nephrostomy (PCN)
167	Venous Colour Doppler
168	Video Laryngoscopy
169	Voiding-cysto-urethrogram and retrograde urethrogram (Nephrostogram)
170	Whole Body Bone Scan with SPECT.
171	Whole Body Scan with MIBG
172	Whole body MRI (For oncological workup)
173	X-ray Arthrography
174	ABDOMEN & PELVIS FOR K. U. B.
175	ABDOMEN AP SUPINE OR ERECT (ONE FILM)
176	ABDOMEN LATERAL VIEW (ONE FILM)
177	ANC DOPPLER
178	ARTERIAL COLOUR DOPPLER
179	ARTERIAL+VENOUS (SAME ONE LIMB)
180	B/L ARTERIAL + VENOUS
181	BARIUM SWALLOW
182	C.T. ANGIO Abdominal(CT ANGIO - TYPE B)
183	C.T. ANGIO Limb Lower(CT LIMB ANGIOGRAPHY)
184	C.T. ANGIO Limb Upper(CT LIMB ANGIOGRAPHY)
185	C.T. ANGIO NECK(CT ANGIO - TYPE A)
186	C.T. ANGIO PULMONARY (CT ANGIO - TYPE A)
187	C.T. ANGIO Renal(CT ANGIO - TYPE B)
188	C.T. ANGIO Vertebral(CT ANGIO - TYPE B)
189	C.T. ANKLE JOINT(LOWER EXTRIMITIES - SPECIAL)
190	C.T. BOTH ANKLE JOINT(LOWER EXTRIMITIES -DUBBLE- SPECIAL)
191	C.T. BOTH WRIST JOINT(UPPER EXTRIMITIES -DUBBLE- SPECIAL)
192	C.T. BRAIN ANGIO(CT ANGIO - TYPE A)
193	C.T. CHEST - WITH CONTRAST (FOR LUNGS)
194	C.T. CHEST - WITHOUT CONTRAST (FOR LUNGS)
195	C.T. FACE(TEMPORAL/FACIAL BONE/MANDIBLE/ORBIT/FACE)
196	C.T. GUIDED CORE BIOPSY
197	C.T. HR CT
198	C.T. KNEE JOINT(LOWER EXTRIMITIES)
199	C.T. KUB(CT SINGLE BODY SCAN)
200	C.T. SCAN - BRAIN
201	C.T. SCAN - NECK (PLAIN)
202	C.T. SCAN - P.N.S.
203	C.T. SCAN - SPINE (C.L.T.)
204	C.T. SCAN BRAIN WITH CONTRAST
205	C.T. SCAN LOWER ABDOMEN(INCL. PELVIS) WITHOUT CONTRAST
206	C.T. SCAN NECK WITH CONTRAST
207	C.T. SCAN WHOLE ABDOMEN WITHOUT CONTRAST
208	C.T. UROGRAPHY (WITH CONTRAST)
209	C.T. UROGRAPHY (WITHOUT CONTRAST)
210	C.T. WRIST JOINT(UPPER EXTRIMITIES - SPECIAL)
211	C.T.(BRAIN) PLAIN(TB JKNSN)
212	C.T.(CONTRAST STUDY)
213	C.T.SCAN HEAD
214	C.T.SCAN SHOULDER
215	CAROTID DOPPLER
216	CHEST LATERAL (ONE FILM)
217	CHEST PA VIEW (ONE FILM)
218	COLOUR DOPPLER RENAL ARTERIES/ANY OTHER ORGAN
219	CONTRAST (ULTRA) FOR CT SCAN AND MRI -50 ML
220	CONTRAST (ULTRA) FOR CT SCAN AND MRI-25 ML
221	CONTRAST HYSTERO-SALPINGOGRAPHY (HSG)
222	DOPPLER - ONE LIMB ARTERIAL
223	DOPPLER - BILATERAL LIMB ARTERIAL

224	DOPPLER - BILATERAL LIMB VENOUS
225	DOPPLER - ONE LIMB VENOUS
226	DOPPLER STUDY (PLAIN)
227	EXTREMITIES BONES & JOINTS AP & LATERAL VIEWS (TWO FILMS)
228	FILM CHARGES
229	FISTULOGRAM
230	FNAC-NEEDLE(TB JKNSN)
231	FNAC-Punch BIOPSY(TB JKNSN)
232	GENERAL :FISTULOGRAPHY /SINOGRAPHY/SIALOGRAPHY/DACROCYSTOGRAPHY/ T-TUBE
233	GUIDED F.N.A.C. / BIOPSY
234	INTRAVENOUS PYELOGRAPHY (IVP)
235	LOOPOGRAM
236	LYMPH NODE BIOPSY(TB JKNSN)
237	MAMMOGRAPHY - PER BREAST
238	MASTOIDS: TOWNE VIEW OBLIQUE VIEWS (3 FILMS)
239	MCU
240	MICTURATING CYSTOURETHROGRAPHY (MCU)
241	MR TEMPORAL BONE/ INNER EAR WITH CONTRAST
242	MR TEMPORAL BONE/ INNER EAR WITHOUT CONTRAST
243	MRI (CONTRAST STUDY)
244	MRI - ONE REGION
245	MRI ABDOMEN +PELVIS
246	MRI ABDOMEN +PELVIS (MRI WHOLE ABDOMEN)
247	MRI ANKLE JOINT(LOWER EXTRIMITIES - SINGLE)
248	MRI ANKLE JOINT(LOWER EXTRIMITIES - SINGLE) + FOOT (LOWER EXTRIMITIES - SINGLE)
249	MRI BRACHIAL PLEXUS(MRI SPECIAL SCAN)
250	MRI BRAIN AND CONTRAST(TB JKNSN)
251	MRI BRAIN PLAIN(TB JKNSN)
252	MRI BRAIN VENOGRAPHY(BRAIN ANGIO/VENO)
253	MRI BRAIN WITH MRA WITH MRV
254	MRI BRAIN WITH MRA WITH NECK
255	MRI BRAIN(BRAIN)
256	MRI BUCCAL MUCOSA(MRI SPECIAL SCAN)
257	MRI CALF(MRI SPECIAL SCAN)
258	MRI CERVICAL SPINE(MRI SPINE)
259	MRI CERVICO-DORSAL SPINE(MRI SPINE)
260	MRI Cervical/Cervico Dorsal Spine-Without Contrast(CGHS)
261	MRI DORSAL SPINE(MRI SPINE)
262	MRI DORSO-LUMBER SPINE(MRI SPINE)
263	MRI ELBOW(UPPER EXTRIMITIES - SINGLE)
264	MRI FACIAL BONE(ORBIT/TEMPORAL BONE/FACE)
265	MRI FISTULOGRAM(MRI SPECIAL SCAN)
266	MRI FOOT(LOWER EXTRIMITIES - SINGLE)
267	MRI HAND(UPPER EXTRIMITIES - SINGLE)
268	MRI HIP JOINT SCREENING
269	MRI KNEE JOINT(LOWER EXTRIMITIES - SINGLE)
270	MRI LEG(LOWER EXTRIMITIES - SINGLE)
271	MRI LUMBER SPINE(MRI SPINE)
272	MRI LUMBO-SACRAL SPINE(MRI SPINE)
273	MRI MRCP(MRI WHOLE ABDOMEN)
274	MRI NECK(MRI BODY SCAN - SINGLE)
275	MRI ORBIT WITH PNS
276	MRI ORBIT(ORBIT/TEMPORAL BONE/FACE)
277	MRI PBH(LOWER EXTRIMITIES - SINGLE)
278	MRI PELVIS (MRI BODY SCAN - SINGLE)
279	MRI SHOULDER(UPPER EXTRIMITIES - SINGLE)
280	MRI SPECTROSCOPY
281	MRI SPINE(TB JKNSN)
282	MRI Sacroilliac Joint
283	MRI Sacroilliac Joint screening
284	MRI Spine Screening
285	MRI TEMPOROMANDIBULAR(ORBIT/TEMPORAL BONE/FACE)
286	MRI THIGH(LOWER EXTRIMITIES - SINGLE)
287	MRI TONGUE(MRI BODY SCAN - SINGLE)
288	MRI Venography only

289	MRI WHOLE SPINE SCRNNING(MRI WHOLE SPINE SCRNNING)
290	MRI WHOLE SPINE(MRI WHOLE SPINE)
291	MRI WRIST(UPPER EXTRIMITIES - SINGLE)
292	MRI- Abdomen
293	MRI- Cardiac
294	MRI- Chest/Thorax
295	MYELOGRAPHY
296	Mammography HDFC ERGO MEDI BUDDY
297	NEONATAL HEAD (TRANFONTANELLAR)
298	NON IONIC CONTRAST -50 ML
299	OTHER DOPPLER
300	PELVIS A.P (ONE FILM)
301	PNS VIEW (1 FILM)
302	RENAL DOPPLER
303	RETROGRADE URETHROGRAPHY (RGU)
304	SKULL A. P. & LATERAL (2 FILMS)
305	SMALL PARTS USG (SCROTUM THYROID PARATHYROID ETC)
306	SONOGRAPHY WITH FILM
307	SPINE A. P. & LATERAL (2 FILMS)
308	Sonosalpingography(SSG)
309	T. M. JOINTS (ONE FILM)
310	TVS CLINICAL TRIAL
311	USG (LABOUR ROOM)
312	USG (4D scan)
313	USG - ANC
314	USG - ANOMALY SCAN
315	USG - SMALL PARTS & OTHERS
316	USG - WHOLE ABDOMEN-038
317	USG - WHOLE ABDOMEN-038 CLINICAL TRIAL
318	USG Abd. & Pelvis
319	USG BREAST
320	USG BREAST B/L
321	USG FULL ABDOMEN(TB JKNSN)
322	USG GUIDED - DIAGNOSTIC PROCEDURES
323	USG GUIDED - THERAPUTIC PROCEDURES
324	USG GUIDED ASCITE DRAINAGE(TB JKNSN)
325	USG GUIDED ASCITIC TAP(TB JKNSN)
326	USG GUIDED BIOPSY(TB JKNSN)
327	USG GUIDED INTERVENTION - BIOPSY
328	USG GUIDED INTERVENTION- FNAC
329	USG Guided Pigtail Catheterization
330	USG NECK(TB JKNSN)
331	USG PELVIS
332	USG-ABDOMEN
333	USG-UPPER ABDOMEN
334	VENOUS COLOUR DOPPLER
335	WHOLE BODY MRI (FOR ONCOLOGICAL WORKUP)
336	X-RAY (ONE FILM ONE EXPOSER)
337	X-RAY (ONE FILM ONE EXPOSER) CLINICAL TRIAL
338	X-RAY (ONE FILM TWO EXPOSER)
339	X-RAY (ONE FILM TWO EXPOSER) CLINICAL TRIAL
340	X-RAY (ACF CAMP)
341	X-RAY CHARGE
342	X-RAY CHEST PA VIEW TB (TWO FILMS)

Shalinitai Meghe Hospital & Research Center
Hingna Road Wanadongri, Nagpur-441110

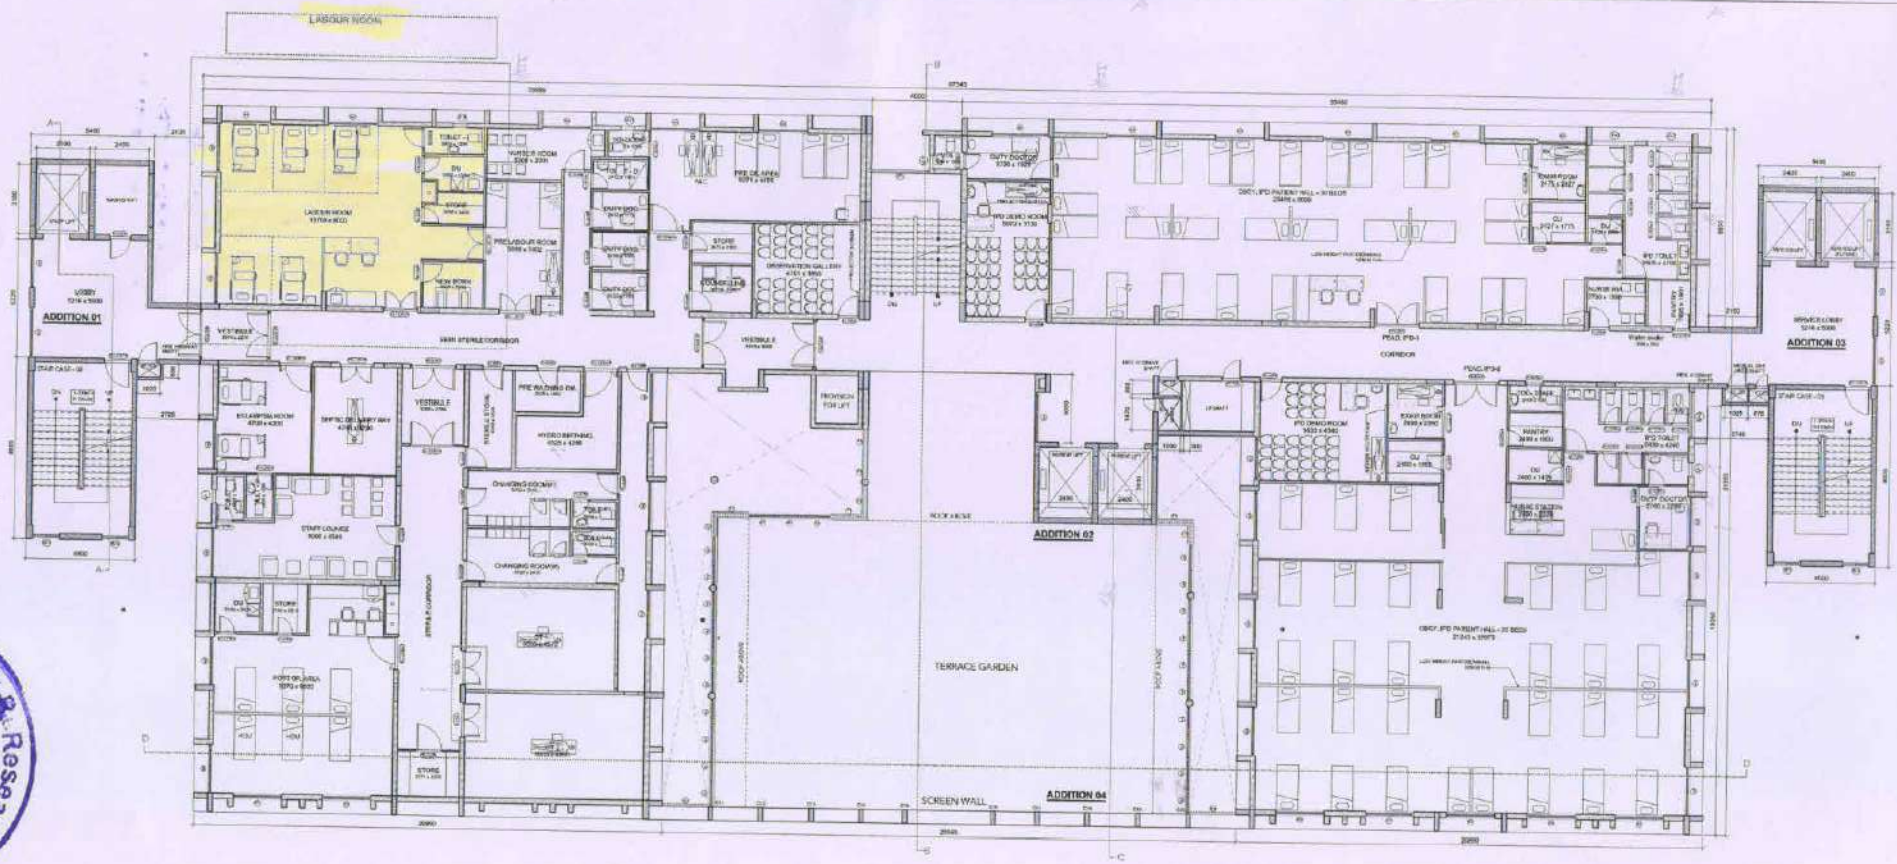

MOTHER AND CHILD CARE CENTRE

MEGHE CAMPUS AT NAGPUR

Notes:
1. Any Discrepancy In The Drawing Shall Be Brought To The Architects Notice Before commencement of particular item/ job and further instructions or clarifications should be obtained.
2. Approvals of moldings, profiles, finishes Samples etc. should be taken before commencement of the item at site or before site assembly/ installation.
3. Approvals of finishing items etc should be taken before procurement of materials.
4. All units in mm unless otherwise mentioned

- Print for: TENDER
- Transmittal / Letter: T21/IMC/ 2022/0817
- Date: June 17, 2022

STRUCTURE: | MEP: Radiant Consulting Engineers
LANDSCAPE: IMK Architects, Pvt. Ltd. | STATUTORY:

IMK Architects Pvt. Ltd.

This "drawing" is the copyright of IMK Architects pvt. ltd. and shall not be used for any purpose other than that for which it has been issued.

N

SECOND FLOOR PLAN

Scale: 1 : 100 (on Arch D) | Job No : IC / 721
Drawing Status: For Municipal | Date : May 13, 2022

Drawing No. : A 01.04.01 | Revision: -

Shalinitai Meghe Hospital & Research Center

22